
PROPOSED RENOVATION OF
WARD WING B (SECOND FLOOR)

Construction Drawing Set

CLIENT
Indira Gandhi Memorial Hospital (IGMH)

AUGUST 2026

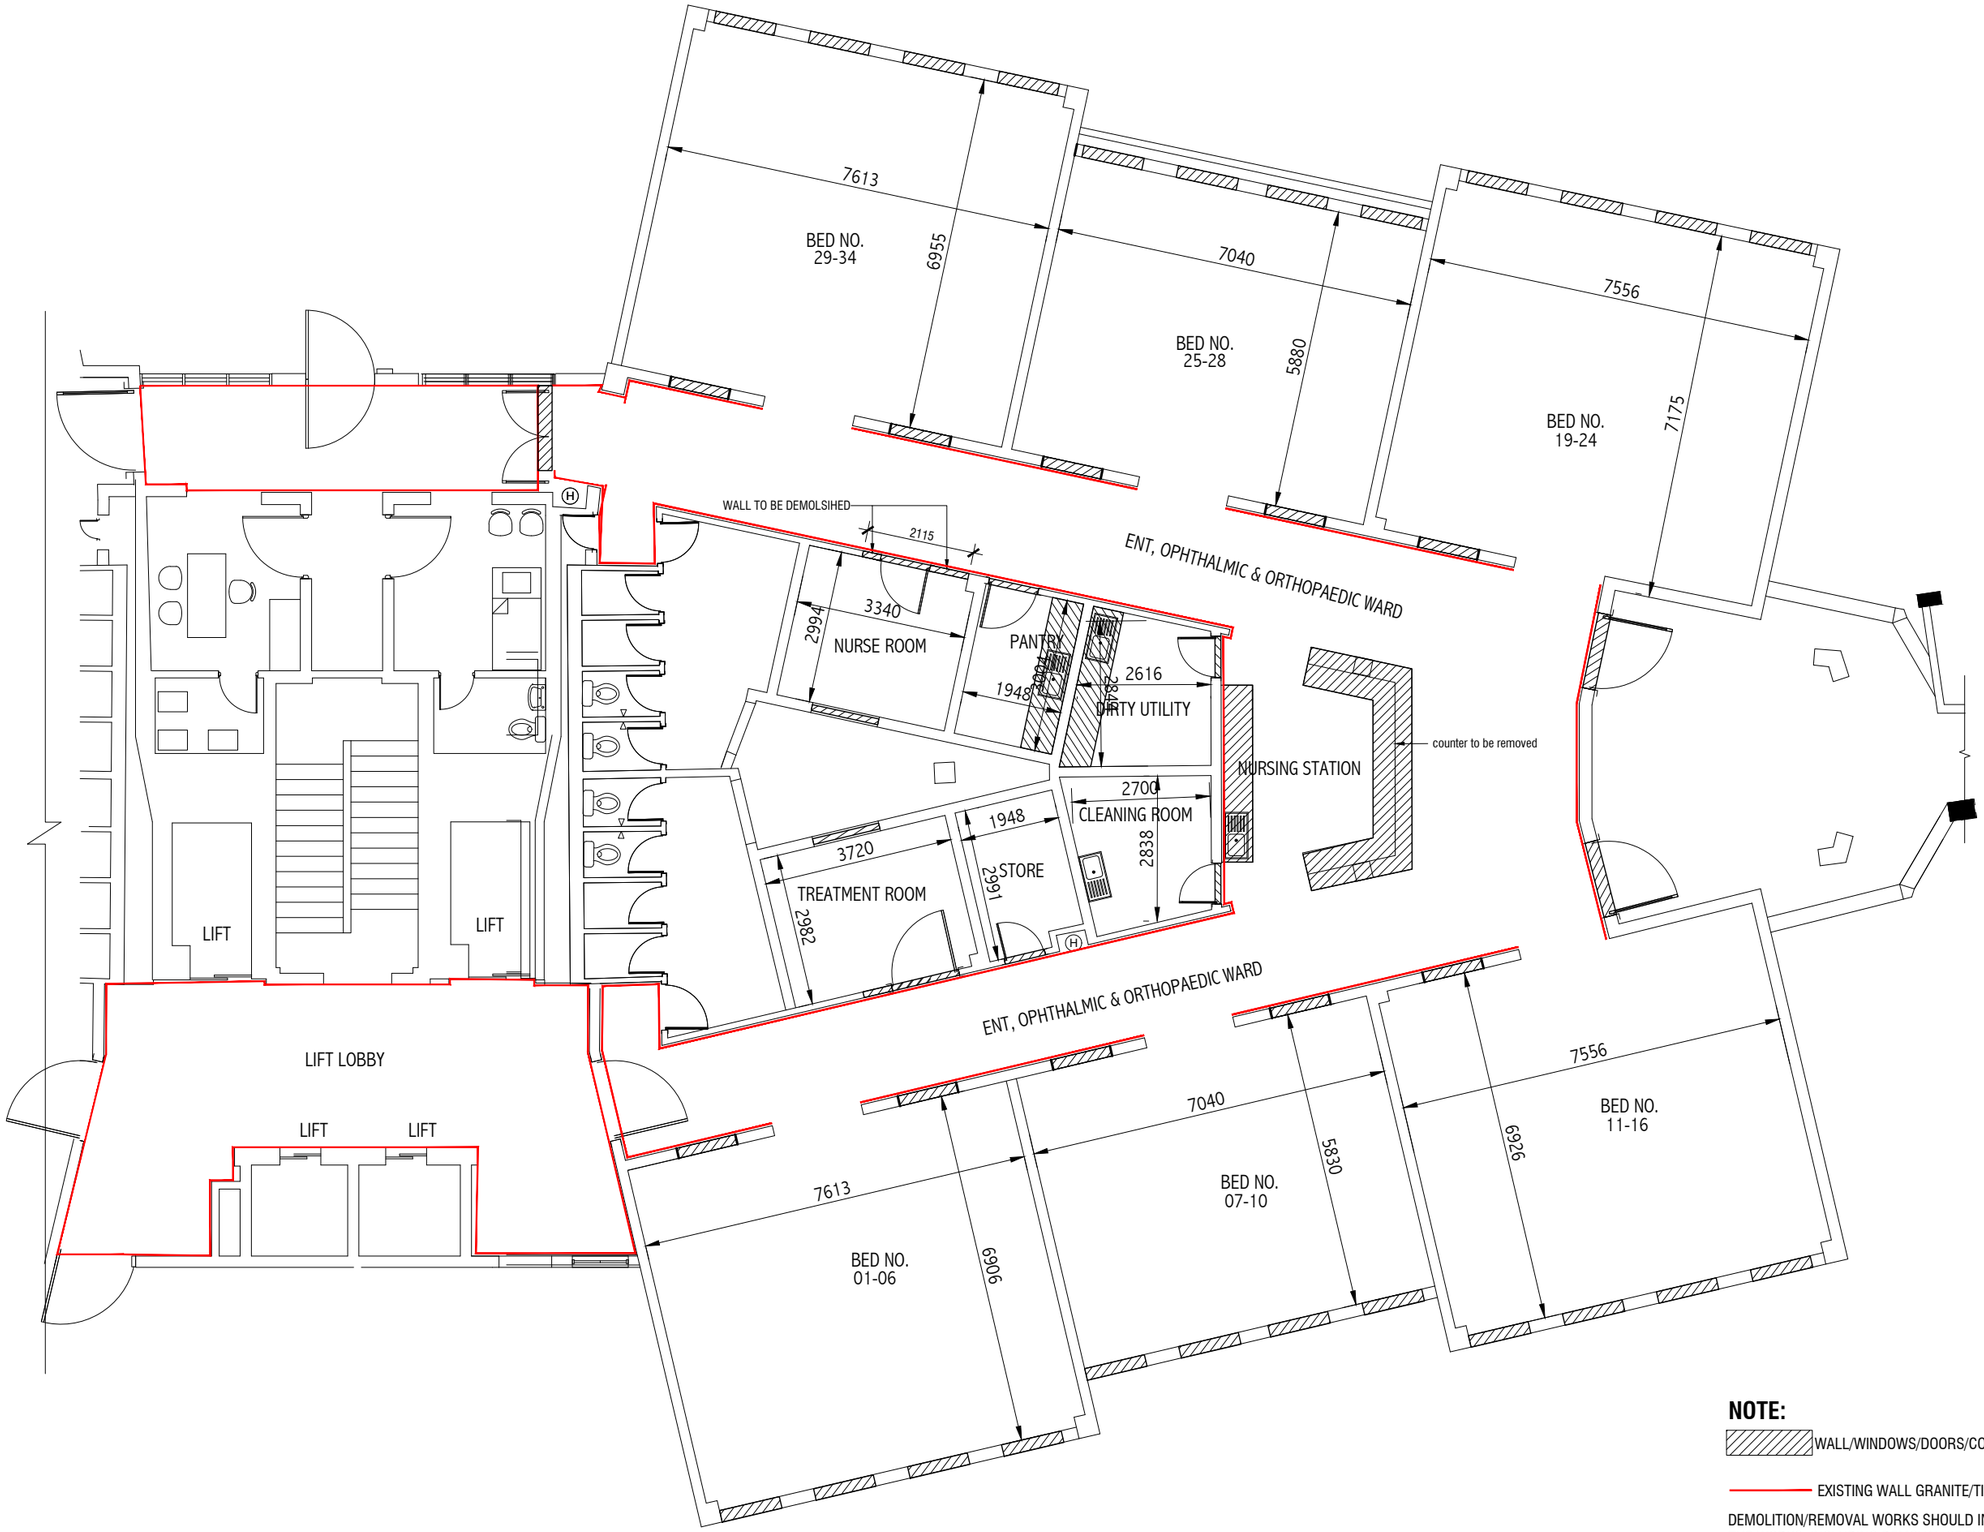

DEMOLITION LAYOUT WING - B (SECOND FLOOR)

SCALE 1:120

0m 1m 3m 6m

NOTE:

WALL/WINDOWS/DOORS/COUNTERS/CABINETS TO BE REMOVED

EXISTING WALL GRANITE/TILE TO BE REMOVED

DEMOLITION/REMOVAL WORKS SHOULD INCLUDE ALL THE WORKS, INCLUDING REMOVAL OF EXISTING VINYL IN WALLS, VINYL IN FLOORING,EXISTING TILES IN WALKWAY, WAITING AREA, NURSE ROOM, PANTRY, DIRT UTILITY , CLEANING ROOM, STORE, TREATMENT ROOM, NURSE COUNTER,CABINETS,AC,CEILING,ELECTRICAL WIRING AND FIXTURES THAT ARE REQUIRED. PLEASE CLARIFY IN SITE BEFORE COMMENCING WORK.

GENERAL NOTES

ALL DIMENSIONS ARE IN MM. UNLESS OTHERWISE SPECIFIED
DO NOT SCALE DRAWINGS, USE WRITTEN DIMENSIONS ONLY.IN CASE DOUBT,PLEASE ASK.
CONTRACTOR TO VERIFY ALL DIMENSIONS OF EXISTING WORKS ON SITE BEFORE COMMENCING ANY WORK OR PREPARING SHOP DRAWINGS


REVISION:	DATE:
DESCRIPTION	

CLIENT
IGMH

PROJECT NAME
PROPOSED WARD RENOVATION - WING B (THIRD FLOOR)

STAGE
RENOVATION

DRAWING TITLE	SCALE
AS GIVEN	**AS GIVEN**
DISCIPLINE	DRAWN BY
ARCHITECTURAL	-
	ARCHITECT
	-
	STR ENGINEER
	-
SHEET SIZE	DRAWING NUMBER
A3	A-01
SUBMITTED DATE	REVISION
JULY 2026	00

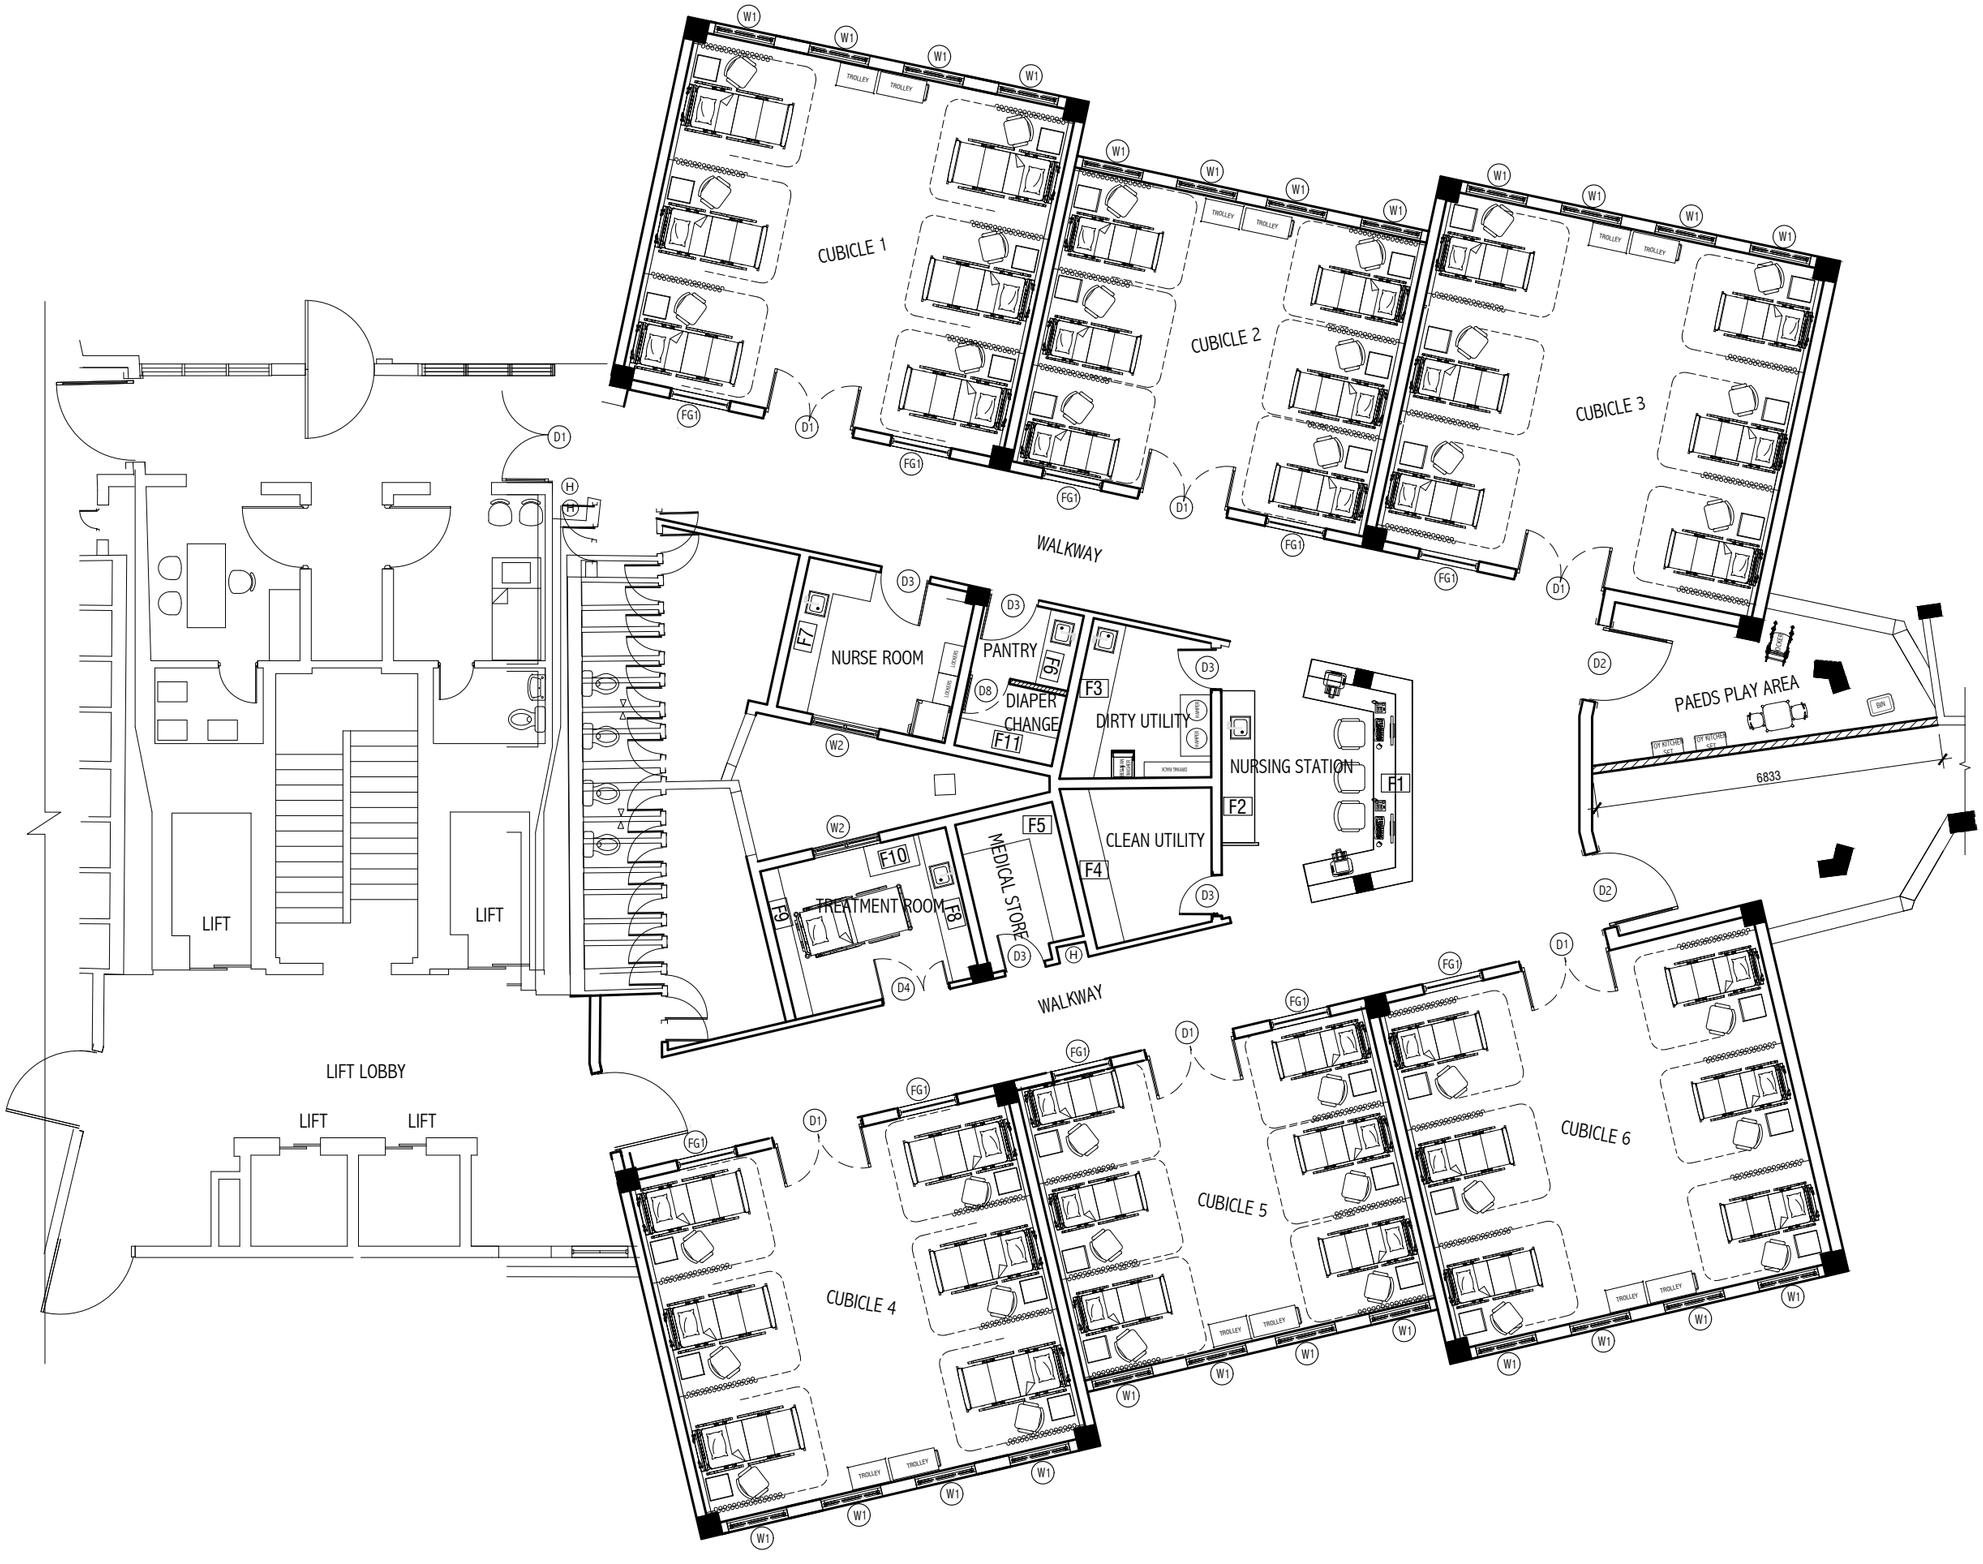

PROPOSED FLOOR PLAN WING - B (SECOND FLOOR)

SCALE 1:120

0m 1m 3m 6m

NOTE:

NEW WALL (STUD WALL SYSTEM) PLEASE REFER DETAIL

GENERAL NOTES

ALL DIMENSIONS ARE IN MM. UNLESS OTHERWISE SPECIFIED

DO NOT SCALE DRAWINGS, USE WRITTEN DIMENSIONS ONLY.IN CASE DOUBT,PLEASE ASK.

CONTRACTOR TO VERIFY ALL DIMENSIONS OF EXISTING WORKS ON SITE BEFORE COMMENCING ANY WORK OR PREPARING SHOP DRAWINGS


REVISION:	DATE:
DESCRIPTION	

CLIENT
IGMH

PROJECT NAME
PROPOSED WARD RENOVATION - WING B (THIRD FLOOR)

STAGE
RENOVATION

DRAWING TITLE	SCALE
AS GIVEN	**AS GIVEN**
DISCIPLINE **ARCHITECTURAL**	DRAWN BY -
	ARCHITECT -
	STR ENGINEER -
SHEET SIZE **A3**	DRAWING NUMBER A-02
SUBMITTED DATE **JULY 2026**	REVISION 00

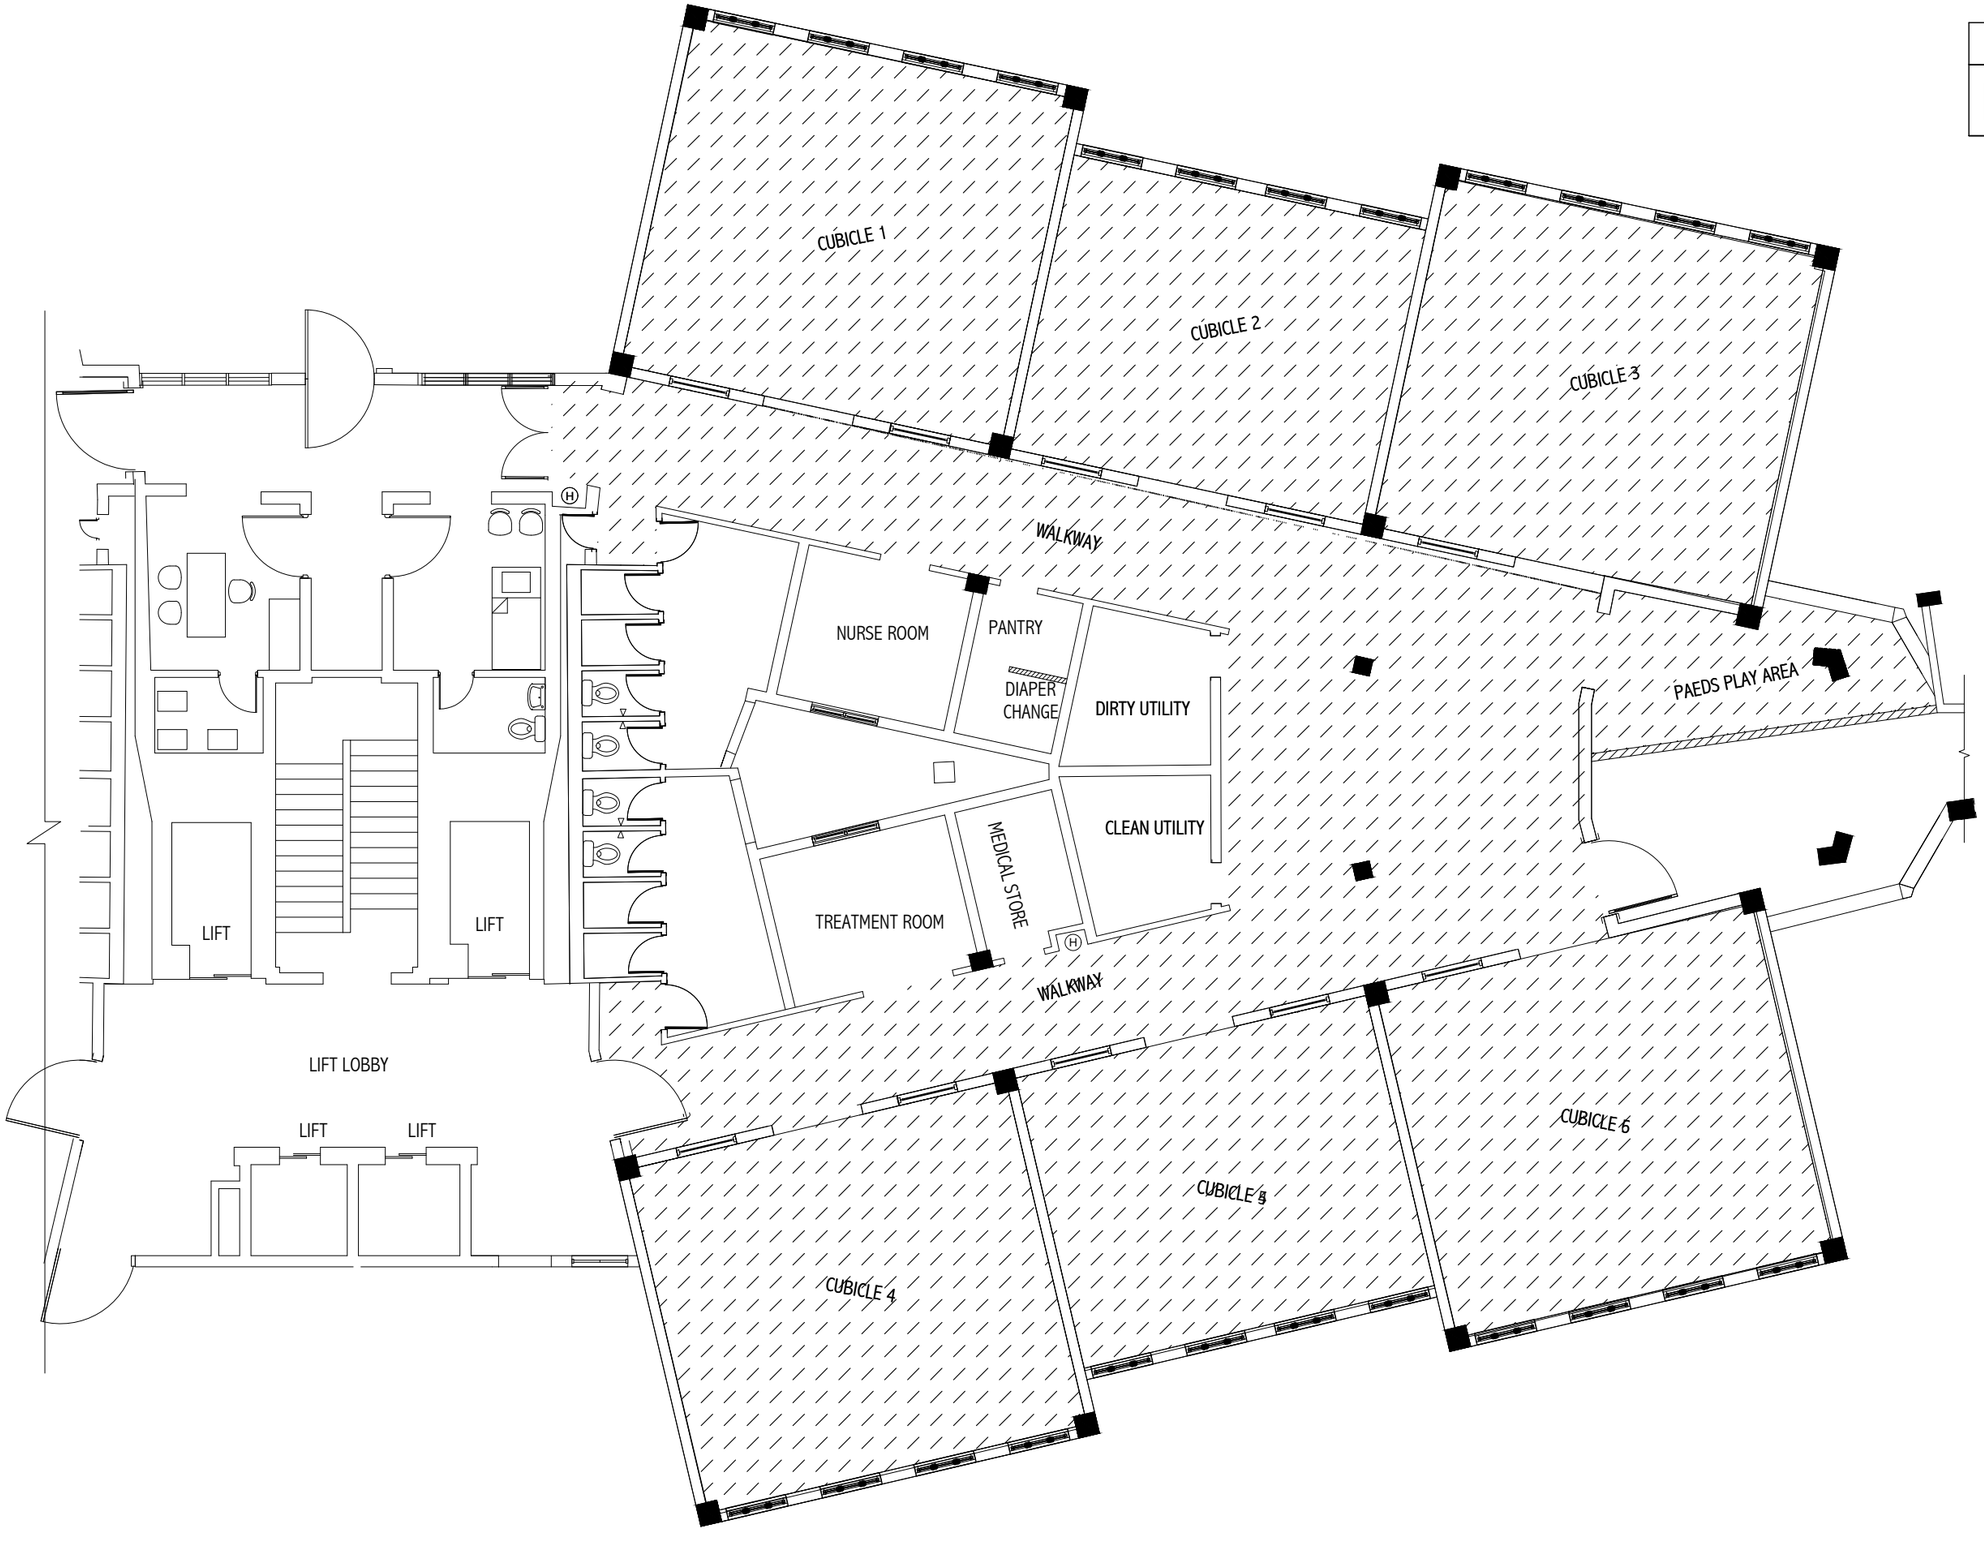

FINISH PLAN LEGEND

VINYL MEDICAL GRADE FLOORING

PROPOSED FLOOR FINISH PLAN - B (SECOND FLOOR)

SCALE 1:120

0m 1m 3m 6m

GENERAL NOTES

ALL DIMENSIONS ARE IN MM. UNLESS OTHERWISE SPECIFIED

DO NOT SCALE DRAWINGS, USE WRITTEN DIMENSIONS ONLY.IN CASE DOUBT,PLEASE ASK.

CONTRACTOR TO VERIFY ALL DIMENSIONS OF EXISTING WORKS ON SITE BEFORE COMMENCING ANY WORK OR PREPARING SHOP DRAWINGS

REVISION:	DATE:
DESCRIPTION	

CLIENT
IGMH


PROJECT NAME
PROPOSED WARD RENOVATION - WING B (THIRD FLOOR)

STAGE
RENOVATION

DRAWING TITLE	SCALE
AS GIVEN	**AS GIVEN**

DISCIPLINE	DRAWN BY
ARCHITECTURAL	-
	ARCHITECT
	-
	STR ENGINEER
	-

SHEET SIZE	DRAWING NUMBER
A3	A-03
SUBMITTED DATE	REVISION
JULY 2026	00

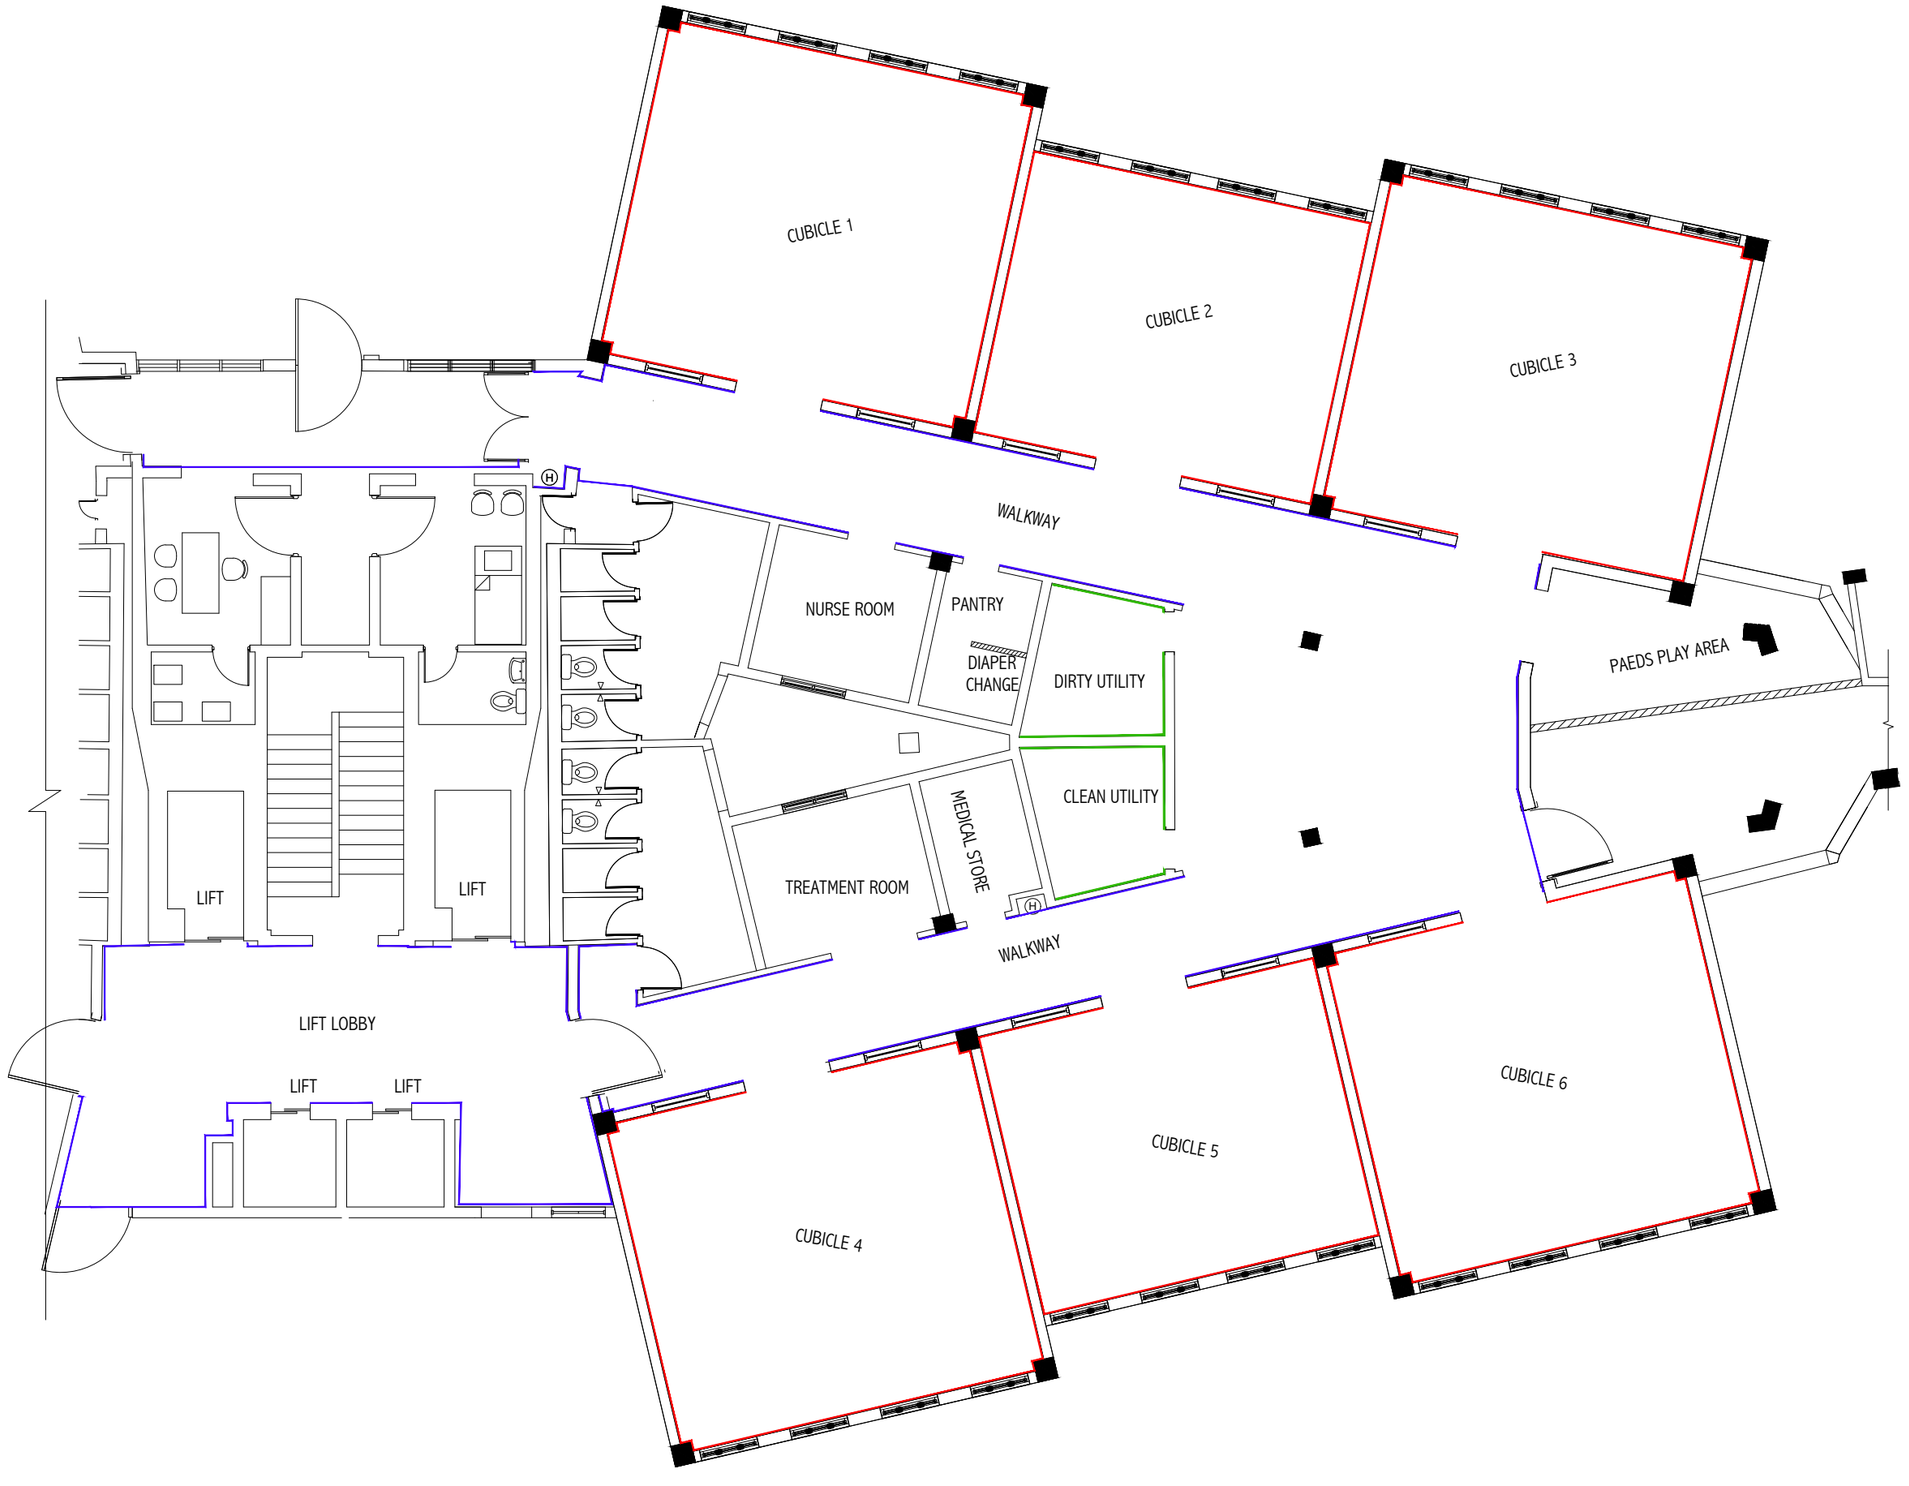

PROPOSED WALL FINISH PLAN WING - B (SECOND FLOOR)

SCALE 1:120

0m 1m 3m 6m

FINISH PLAN LEGEND	
	ANTIMICROBIAL WALL PANEL (BIOMAX OR SIMILAR)
	PVC UV DESIGN SHEETS 4X8 FEET
	WPC WALL PANNELS- WALNUT- BOTTOM HALF HEIGHT WPC WALL PANNELS- WHITE- TOP HALF HEIGHT

NOTE:

- PLEASE REFER TYPICAL CUBICLE LAYOUT AND HALLWAY LAYOUT FOR FINISH DESIGN
- SUPPLIER TO PROVIDE SAMPLE AND SHOULD BE APPROVED BY CONSULTANT BEFORE APPLICATION

GENERAL NOTES

ALL DIMENSIONS ARE IN MM. UNLESS OTHERWISE SPECIFIED
DO NOT SCALE DRAWINGS, USE WRITTEN DIMENSIONS ONLY.IN CASE DOUBT,PLEASE ASK.
CONTRACTOR TO VERIFY ALL DIMENSIONS OF EXISTING WORKS ON SITE BEFORE COMMENCING ANY WORK OR PREPARING SHOP DRAWINGS


REVISION:	DATE:
DESCRIPTION	

CLIENT
IGMH

PROJECT NAME
PROPOSED WARD RENOVATION - WING B (THIRD FLOOR)

STAGE
RENOVATION


DRAWING TITLE	SCALE
AS GIVEN	**AS GIVEN**
DISCIPLINE **ARCHITECTURAL**	DRAWN BY -
	ARCHITECT -
	STR ENGINEER -
SHEET SIZE **A3**	DRAWING NUMBER A-04
SUBMITTED DATE **JULY 2026**	REVISION 00

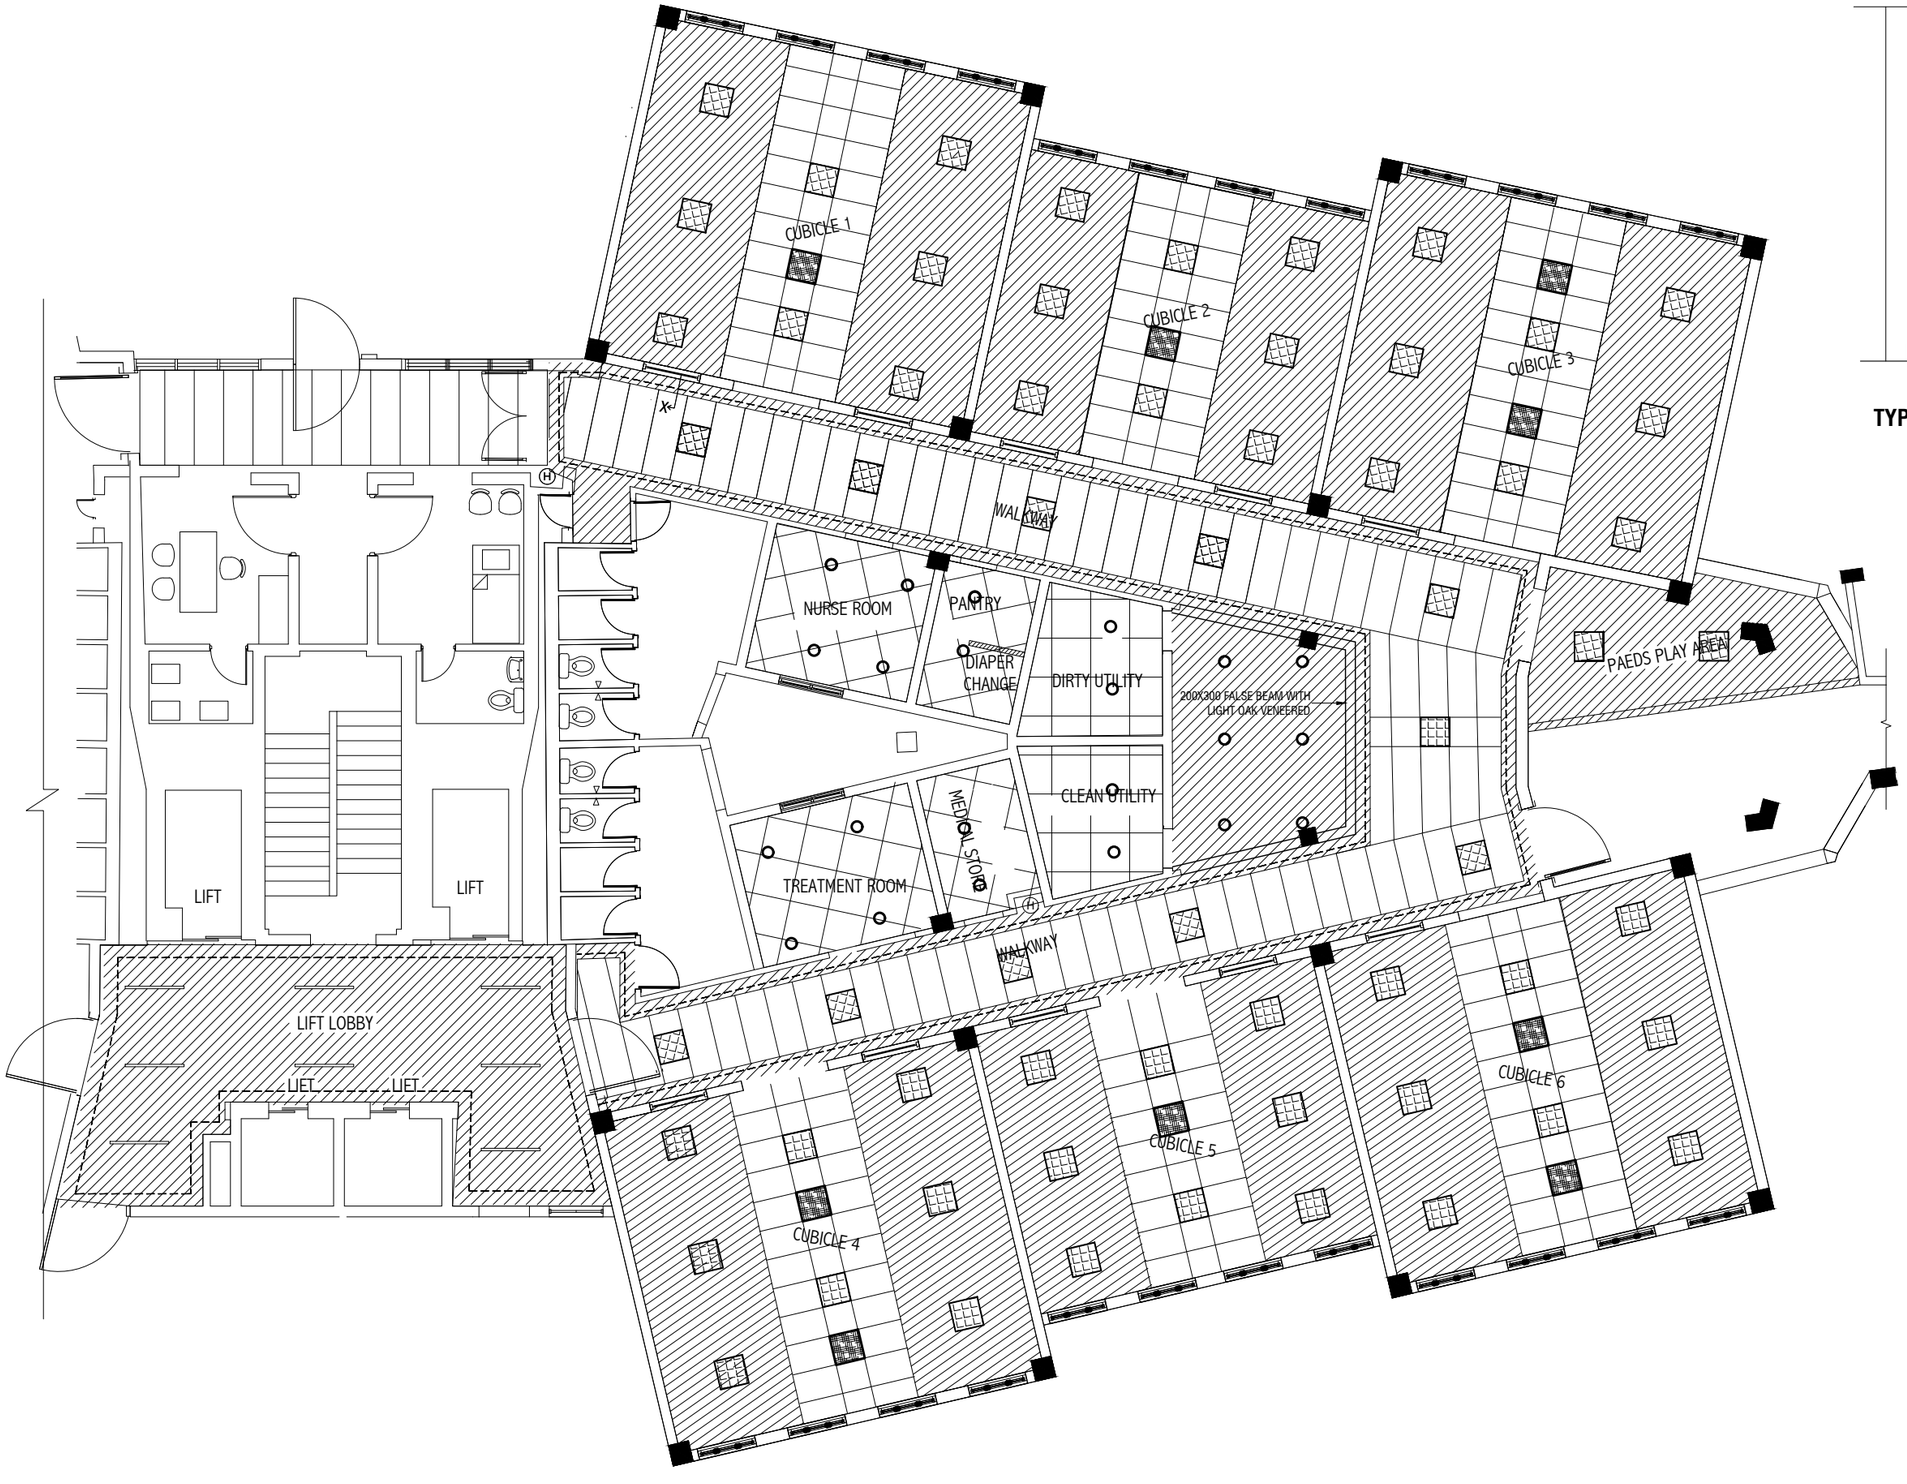

PROPOSED REFLECTED CEILING PLAN WING - B (SECOND FLOOR)

SCALE 1:120

0m 1m 3m 6m

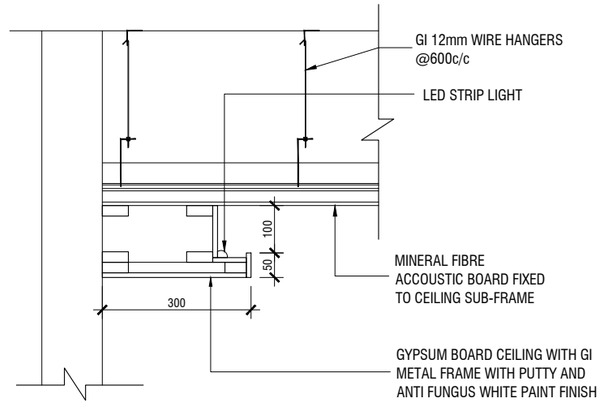

TYPICAL DROP CEILING SECTION X

CEILING FINISH LEGEND

- ACOUSTIC CEILING BOARD CEILING PANEL
- GYPSUM BOARD CEILING

LEGEND

- CEILING RECESSED SQUARE LIGHT
- CEILING CASSETTE AC
- CEILING RECESSED CIRCULAR LIGHT
- COOL WHITE LED STRIP LIGHT

NOTE:

- PLEASE USE MEDICALLY APPROVED CEILING PANELS AND GYPSUM BOARD
- PLEASE REFER MEP DRAWINGS / CONSULT MEP ENGINEER BEFORE CEILING INSTALLATION
- PLEASE CONSULT IT/NETWORK ENGINEER BEFORE CEILING INSTALLATION

GENERAL NOTES

ALL DIMENSIONS ARE IN MM. UNLESS OTHERWISE SPECIFIED
DO NOT SCALE DRAWINGS, USE WRITTEN DIMENSIONS ONLY.IN CASE DOUBT,PLEASE ASK.
CONTRACTOR TO VERIFY ALL DIMENSIONS OF EXISTING WORKS ON SITE BEFORE COMMENCING ANY WORK OR PREPARING SHOP DRAWINGS






REVISION:	DATE:
DESCRIPTION	



CLIENT
IGMH

PROJECT NAME
PROPOSED WARD RENOVATION - WING B (THIRD FLOOR)

STAGE
RENOVATION

DRAWING TITLE	SCALE
AS GIVEN	**AS GIVEN**
DISCIPLINE	DRAWN BY
ARCHITECTURAL	-
	ARCHITECT
	-
	STR ENGINEER
	-
SHEET SIZE	DRAWING NUMBER
A3	A-05
SUBMITTED DATE	REVISION
JULY 2026	00

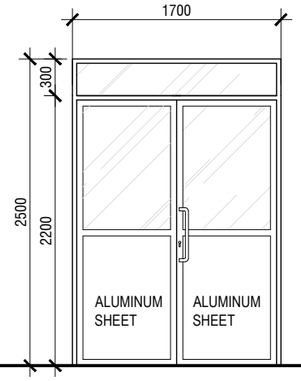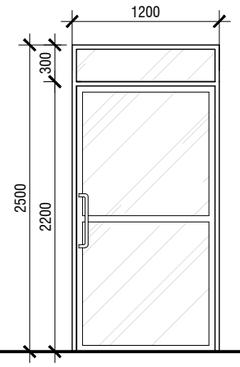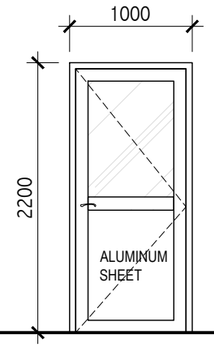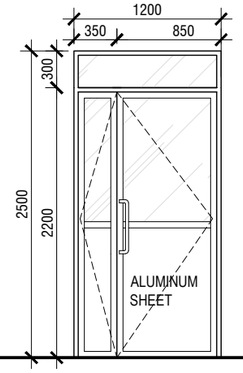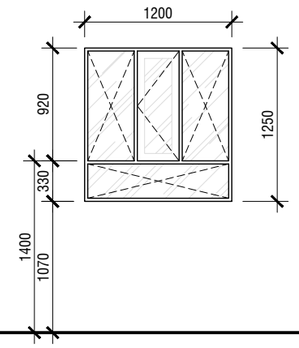SYMBOL	D1	D2	D3	D4	W1
ELEVATION					
JAMB	ANODIZED ALUMINIUM	ANODIZED ALUMINIUM	ANODIZED ALUMINIUM	ANODIZED ALUMINIUM	ANODIZED ALUMINIUM
FRAME	ANODIZED ALUMINIUM	ANODIZED ALUMINIUM	ANODIZED ALUMINIUM	ANODIZED ALUMINIUM	ANODIZED ALUMINIUM
PANEL	9mm CLEAR TEMPERED GLASS ON ALUMINIUM FRAME & ALUMINUM CLADDING SHEET	9mm CLEAR TEMPERED GLASS ON ALUMINIUM FRAME	9mm CLEAR TEMPERED GLASS ON ALUMINIUM FRAME & ALUMINUM CLADDING SHEET	9mm CLEAR TEMPERED GLASS ON ALUMINIUM FRAME & ALUMINUM CLADDING SHEET	9mm CLEAR TEMPERED GLASS ON ALUMINIUM FRAME
FINISH	WHITE	WHITE	WHITE	WHITE	WHITE

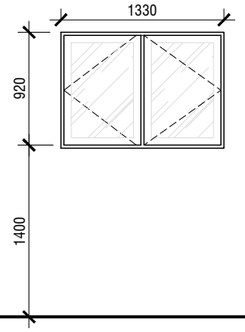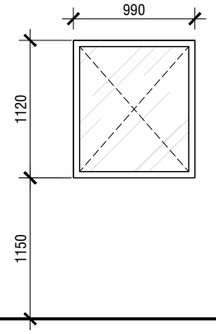W2	FG1
	
ANODIZED ALUMINIUM	ANODIZED ALUMINIUM
ANODIZED ALUMINIUM	ANODIZED ALUMINIUM
9mm CLEAR TEMPERED GLASS ON ALUMINIUM FRAME	9mm CLEAR TEMPERED GLASS ON ALUMINIUM FRAME
WHITE	WHITE

DOOR & WINDOW SCHEDULE 1

SCALE 1:50

NOTE: SHOP DRAWINGS AND TECHNICAL SPECIFICATIONS FOR ALL DOORS AND WINDOWS SHOWING DETAILS OF SECTIONS, ASSEMBLY, TYPE OF LOCKS, HINGES, BOLTS AND HANDLES SHOULD BE SUBMITTED BY THE CONTRACTOR FOR THE CONSULTANTS APPROVAL.

- ALL MEASUREMENTS TO BE CHECKED ON SITE
- ALL ELEVATIONS SHOWN FROM OUTSIDE AND ALL SWINGS OPEN OUT
- ALL EXTERNAL UNITS MUST COMPLY THE FOLLOWING WEATHER CONDITIONS:
  - WIND PRESSURE: 200 kg/sqm
  - WATER TIGHTNESS: 25 kg/sqm
- DOOR KNOBS SHALL BE 900 mm ABOVE FFL

GENERAL NOTES

ALL DIMENSIONS ARE IN MM. UNLESS OTHERWISE SPECIFIED
DO NOT SCALE DRAWINGS, USE WRITTEN DIMENSIONS ONLY.IN CASE DOUBT,PLEASE ASK.
CONTRACTOR TO VERIFY ALL DIMENSIONS OF EXISTING WORKS ON SITE BEFORE COMMENCING ANY WORK OR PREPARING SHOP DRAWINGS

REVISION: DATE:
DESCRIPTION

CLIENT
IGMH

PROJECT NAME
PROPOSED WARD RENOVATION - WING B (THIRD FLOOR)

STAGE
RENOVATION

DRAWING TITLE
AS GIVEN

SCALE
AS GIVEN

DISCIPLINE
ARCHITECTURAL

DRAWN BY
-

ARCHITECT
-


STR ENGINEER
-

SHEET SIZE
A3

DRAWING NUMBER
A-06

SUBMITTED DATE
JULY 2026

REVISION
00

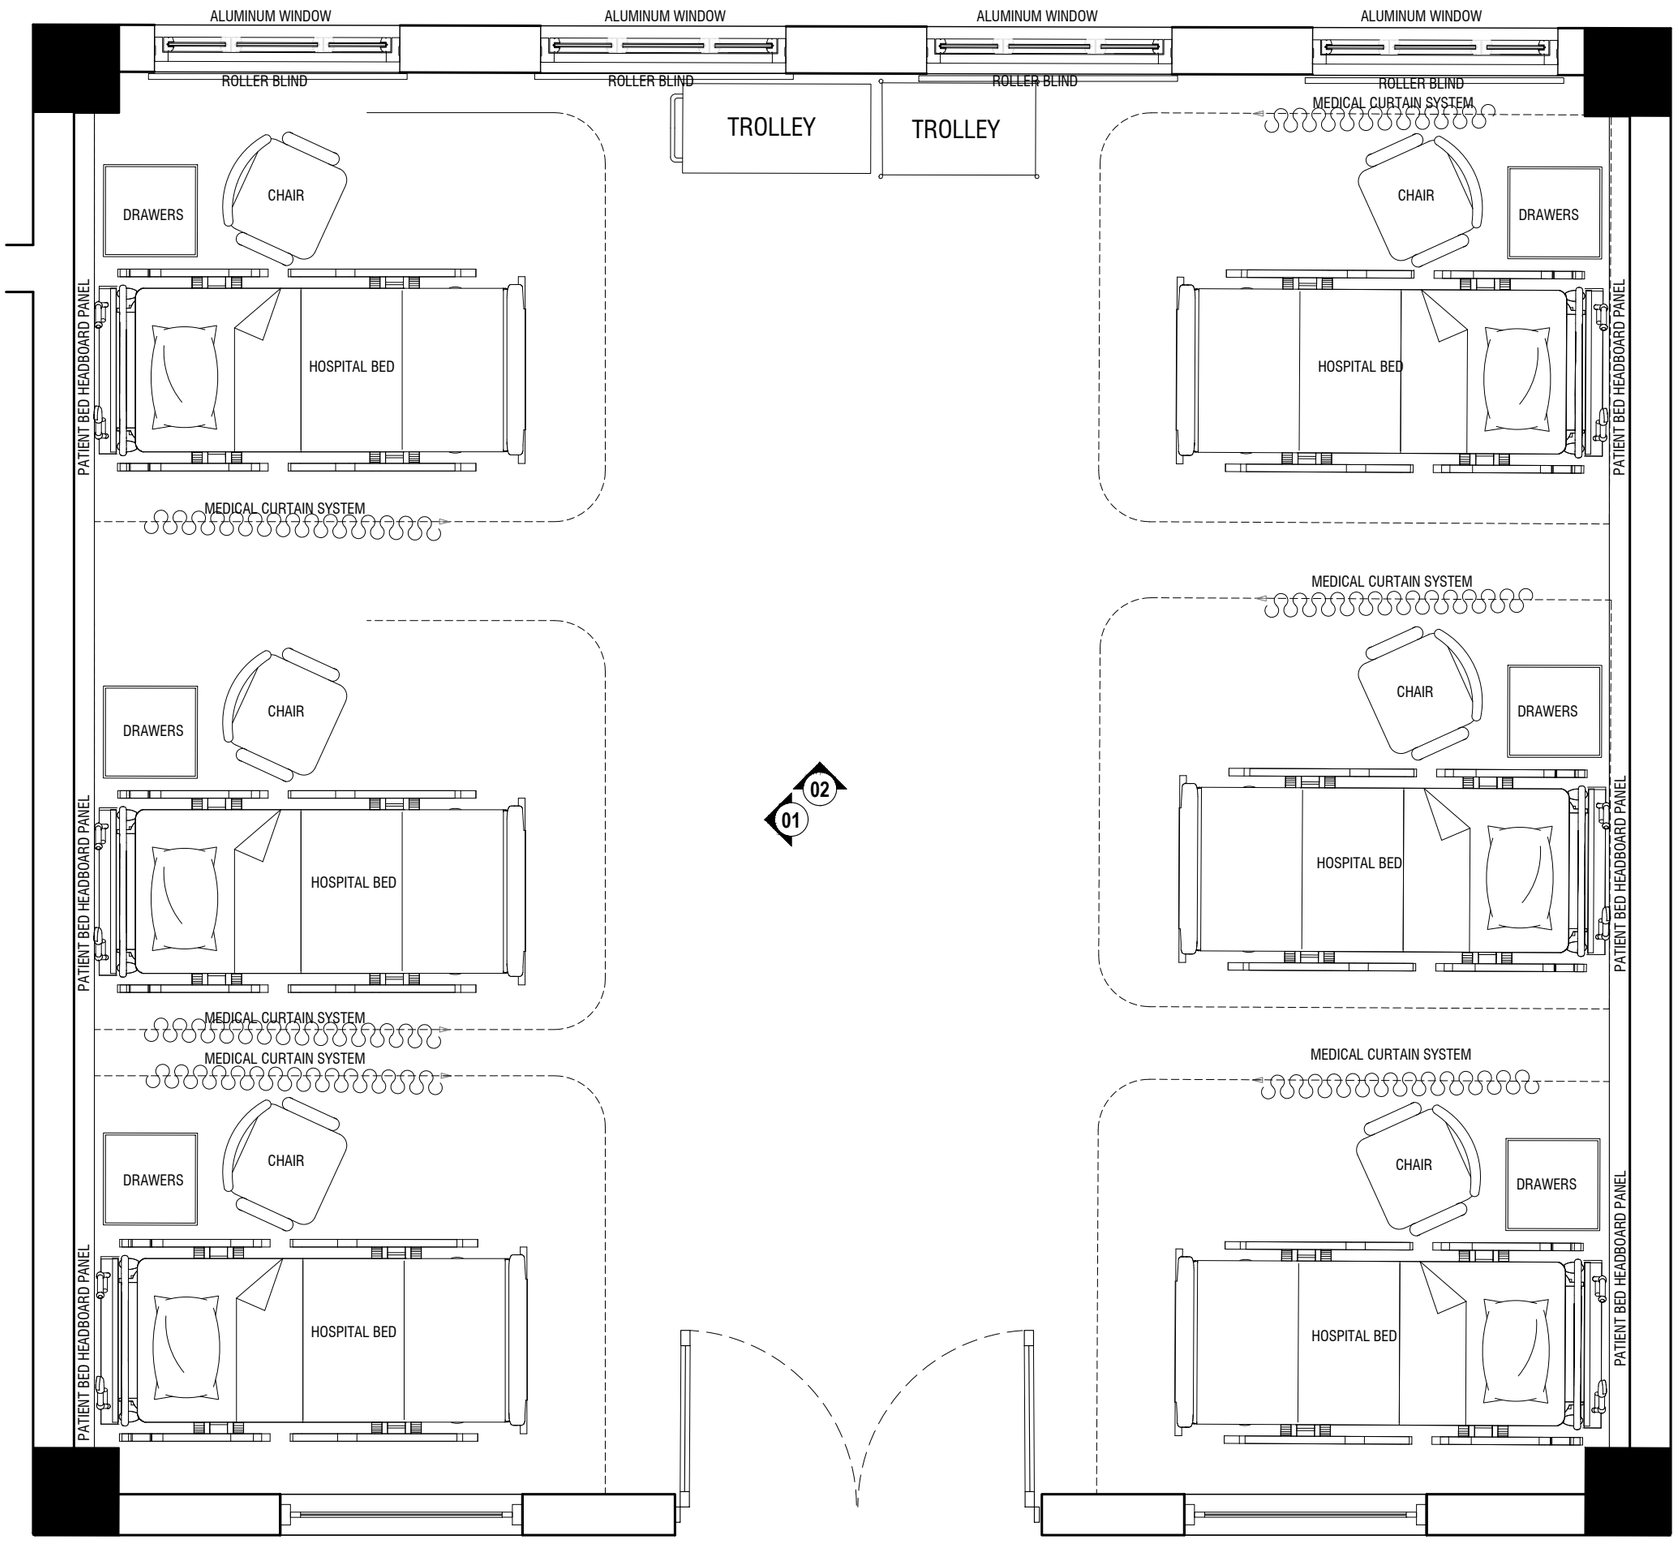

TYPICAL CUBICLE ROOM PLAN

SCALE 1:30

GENERAL NOTES

ALL DIMENSIONS ARE IN MM. UNLESS OTHERWISE SPECIFIED
DO NOT SCALE DRAWINGS, USE WRITTEN DIMENSIONS ONLY.IN CASE DOUBT,PLEASE ASK.
CONTRACTOR TO VERIFY ALL DIMENSIONS OF EXISTING WORKS ON SITE BEFORE COMMENCING ANY WORK OR PREPARING SHOP DRAWINGS


REVISION:	DATE:
DESCRIPTION	

CLIENT
IGMH


PROJECT NAME
PROPOSED WARD RENOVATION - WING B (THIRD FLOOR)

STAGE
RENOVATION


DRAWING TITLE	SCALE
AS GIVEN	**AS GIVEN**
DISCIPLINE **ARCHITECTURAL**	DRAWN BY -
	ARCHITECT -
	STR ENGINEER -
SHEET SIZE **A3**	DRAWING NUMBER A-07
SUBMITTED DATE **JULY 2026**	REVISION 00

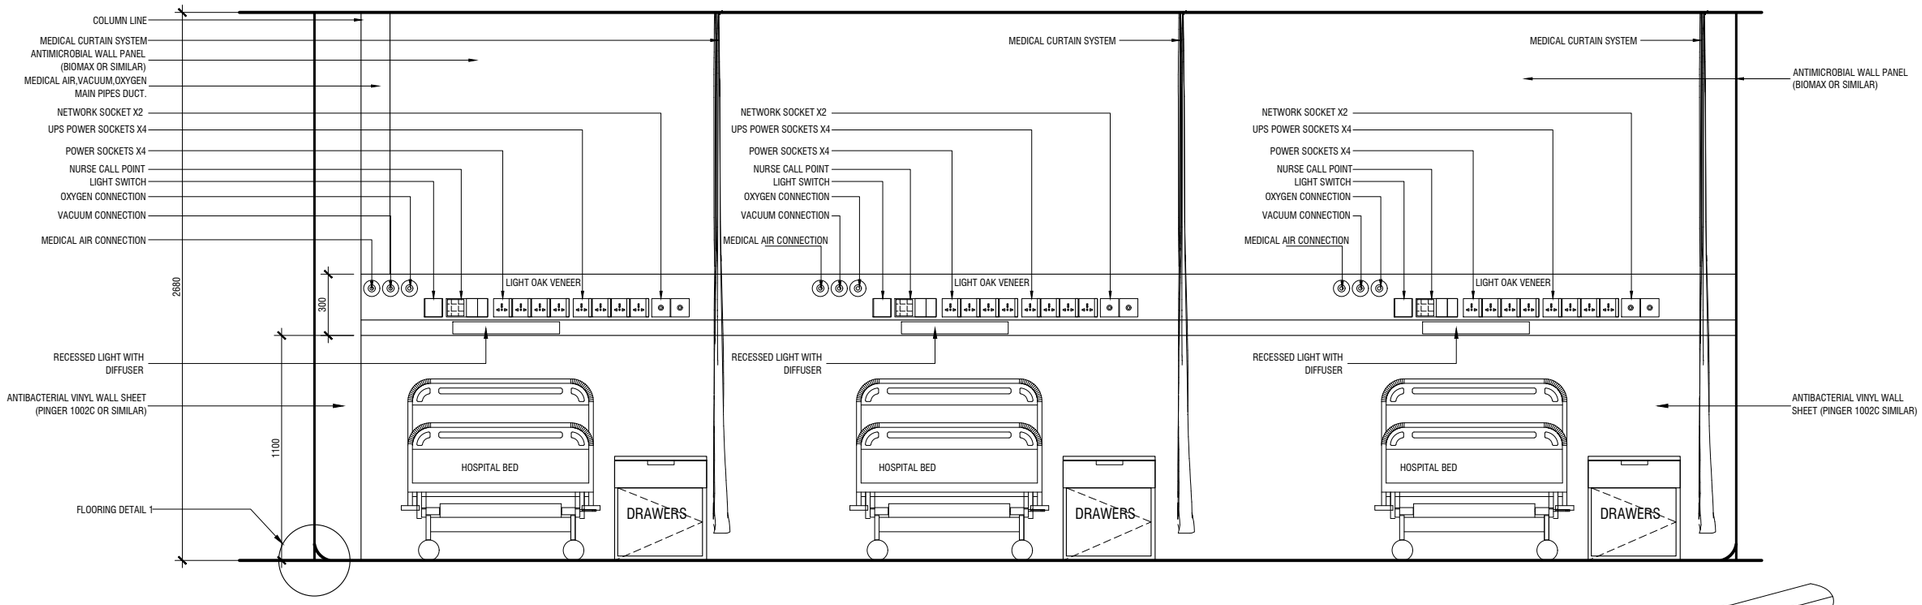

TYPICAL CUBICLE ROOM ELEVATION 01
SCALE 1:30

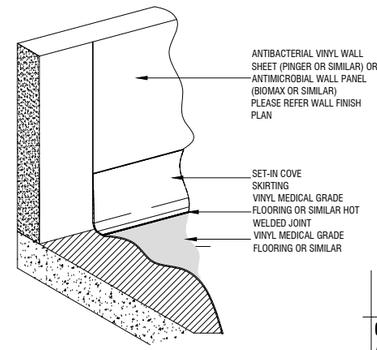

FLOORING DETAIL A
NTS

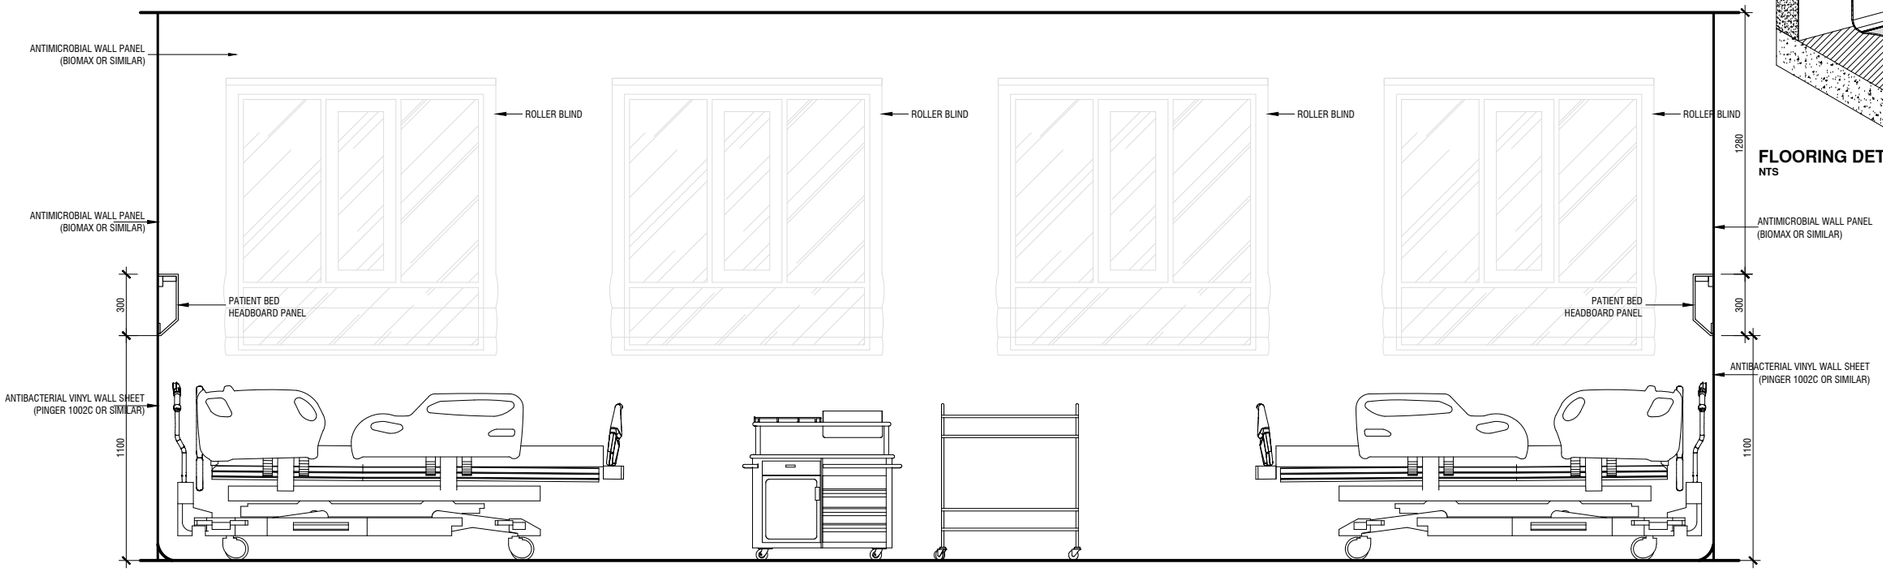

TYPICAL CUBICLE ROOM ELEVATION 02
SCALE 1:30

GENERAL NOTES
ALL DIMENSIONS ARE IN MM. UNLESS OTHERWISE SPECIFIED
DO NOT SCALE DRAWINGS, USE WRITTEN DIMENSIONS ONLY.IN CASE DOUBT,PLEASE ASK.
CONTRACTOR TO VERIFY ALL DIMENSIONS OF EXISTING WORKS ON SITE BEFORE COMMENCING ANY WORK OR PREPARING SHOP DRAWINGS


REVISION:	DATE:
DESCRIPTION	

CLIENT
IGMH

PROJECT NAME
PROPOSED WARD RENOVATION - WING B (THIRD FLOOR)


STAGE
RENOVATION

DRAWING TITLE	SCALE
AS GIVEN	**AS GIVEN**
DISCIPLINE **ARCHITECTURAL**	DRAWN BY -
	ARCHITECT -
	STR ENGINEER -
SHEET SIZE **A3**	DRAWING NUMBER A-08
SUBMITTED DATE **JULY 2026**	REVISION 00

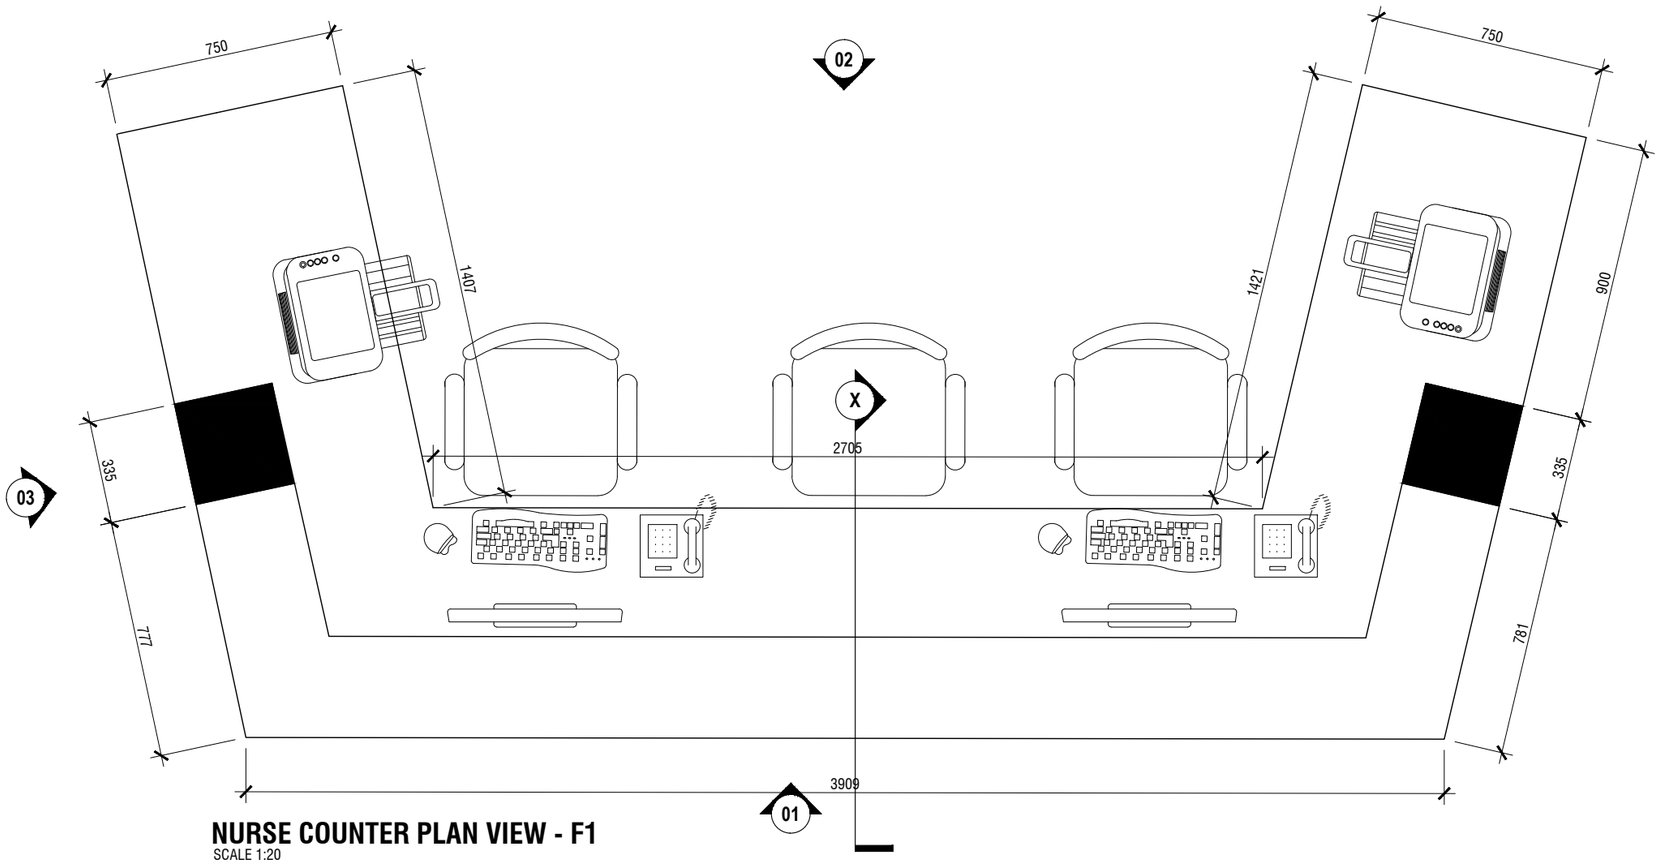


NURSE COUNTER PLAN VIEW - F1

SCALE 1:20

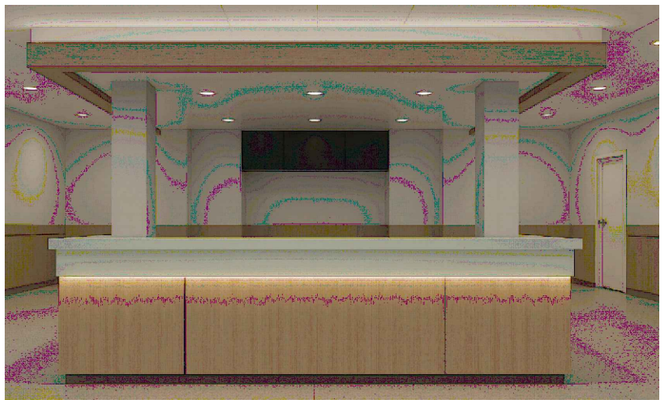

NURSE COUNTER SAMPLE VIEW

SCALE 1:20

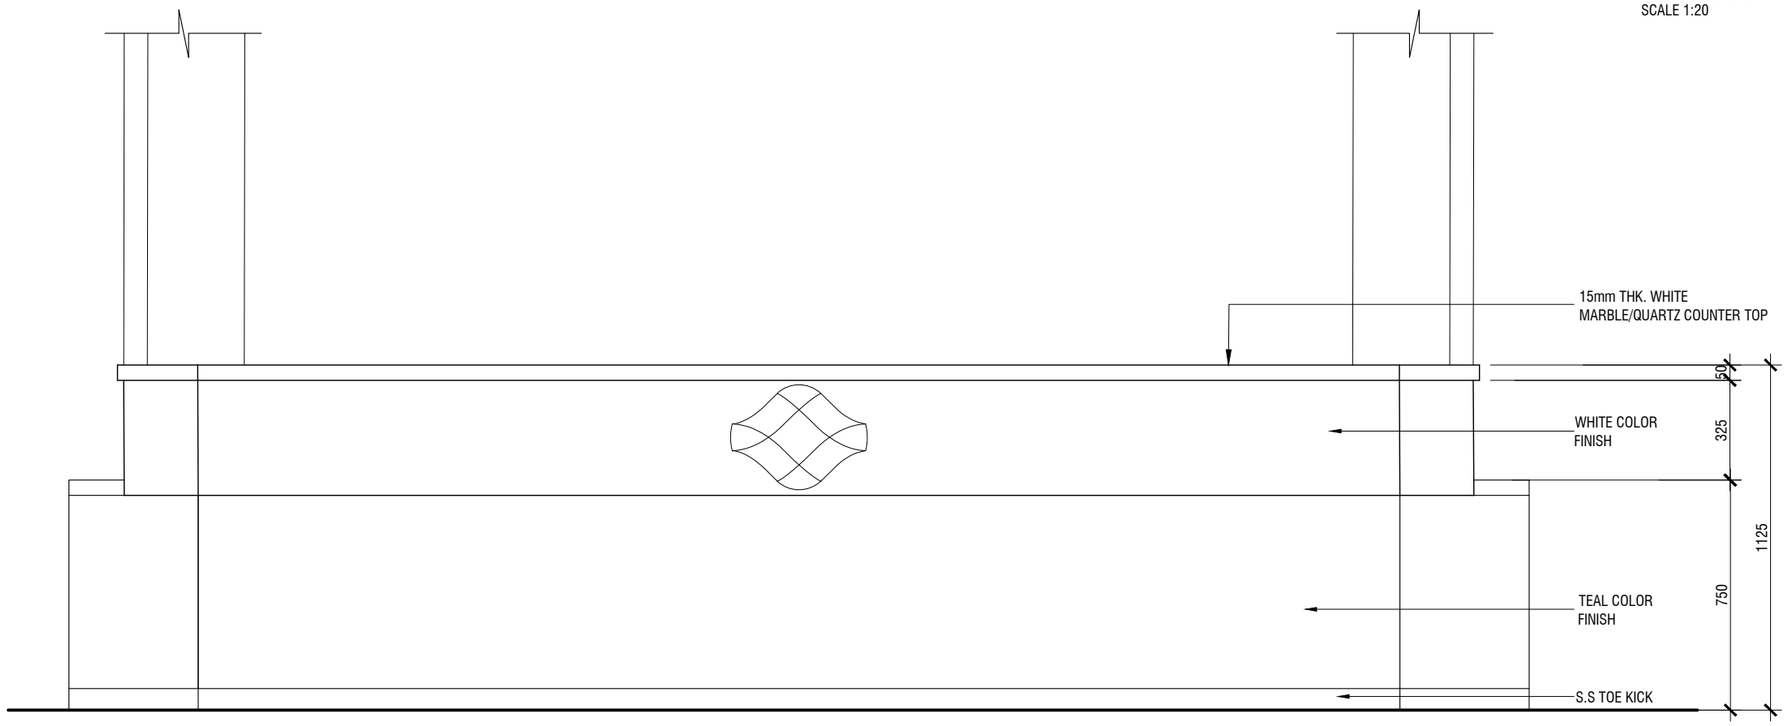

NURSE COUNTER ELEVATION -F1

SCALE 1:20

NOTE:

- USE 18MM THICK PVC BOARD WITH PVC SELF-ADHESIVE STICKER AS PER CLIENT REQUIREMENT

GENERAL NOTES

ALL DIMENSIONS ARE IN MM. UNLESS OTHERWISE SPECIFIED
DO NOT SCALE DRAWINGS, USE WRITTEN DIMENSIONS ONLY.IN CASE DOUBT,PLEASE ASK.
CONTRACTOR TO VERIFY ALL DIMENSIONS OF EXISTING WORKS ON SITE BEFORE COMMENCING ANY WORK OR PREPARING SHOP DRAWINGS


REVISION:	DATE:
DESCRIPTION	

CLIENT
IGMH

PROJECT NAME
PROPOSED WARD RENOVATION - WING B (THIRD FLOOR)


STAGE
RENOVATION

DRAWING TITLE	SCALE
AS GIVEN	**AS GIVEN**
DISCIPLINE **ARCHITECTURAL**	DRAWN BY -
	ARCHITECT -
	STR ENGINEER -
SHEET SIZE **A3**	DRAWING NUMBER A-09
SUBMITTED DATE **JULY 2026**	REVISION 00

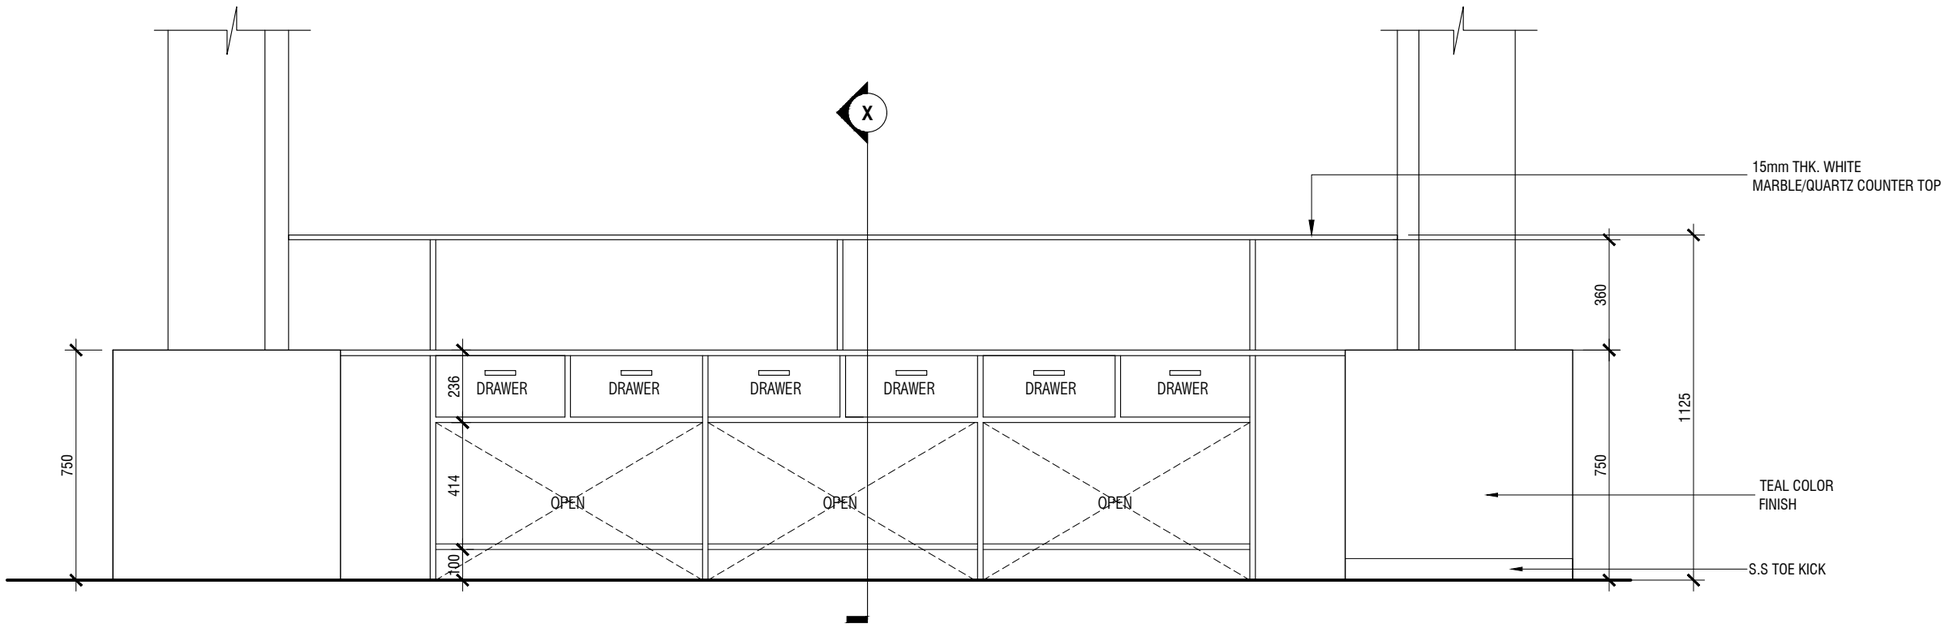


NURSE COUNTER ELEVATION 02 - F1

SCALE 1:20

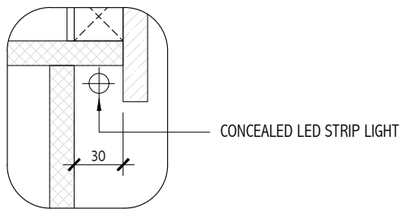


SPOT DETAIL A

SCALE 1:10

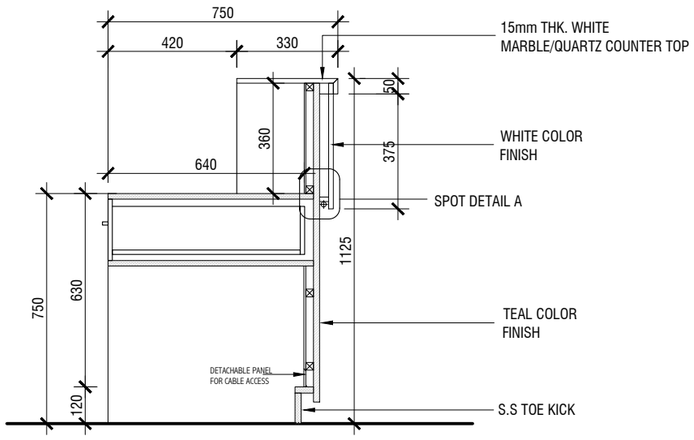

NURSE COUNTER SECTION X - F1

SCALE 1:20

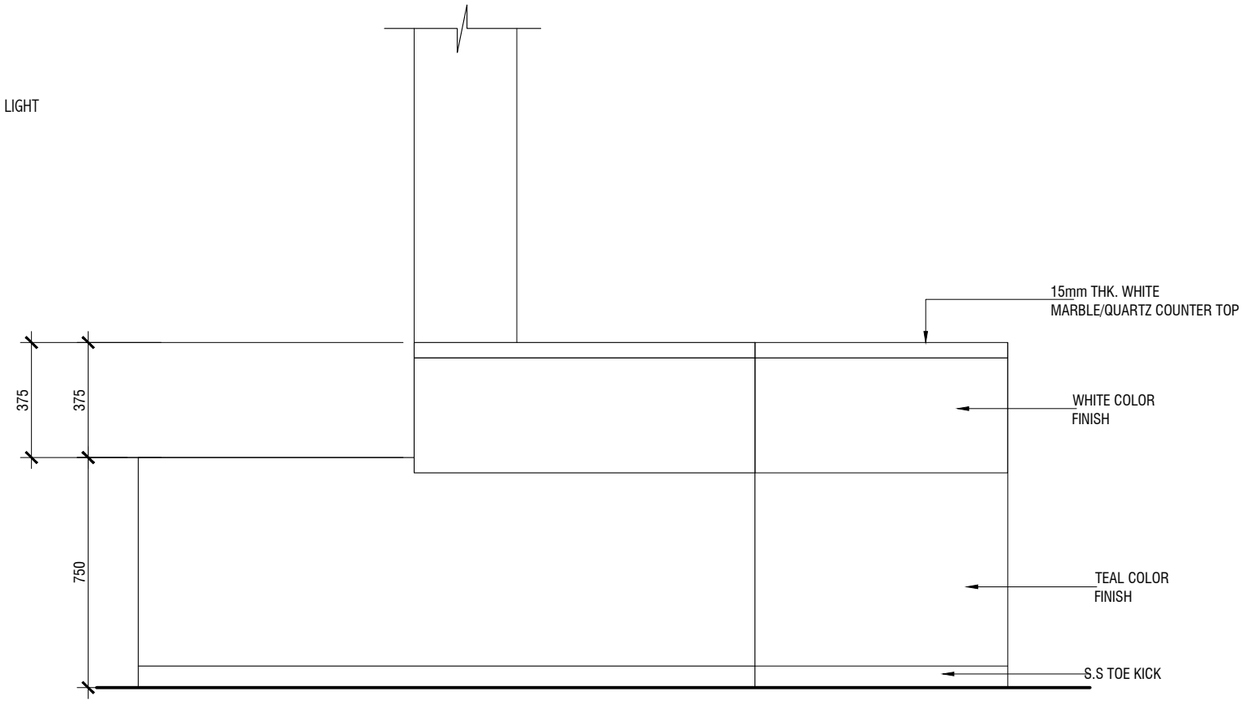

NURSE COUNTER ELEVATION 03 - F1

SCALE 1:20

GENERAL NOTES

ALL DIMENSIONS ARE IN MM. UNLESS OTHERWISE SPECIFIED
DO NOT SCALE DRAWINGS, USE WRITTEN DIMENSIONS ONLY.IN CASE DOUBT,PLEASE ASK.
CONTRACTOR TO VERIFY ALL DIMENSIONS OF EXISTING WORKS ON SITE BEFORE COMMENCING ANY WORK OR PREPARING SHOP DRAWINGS


REVISION:	DATE:
DESCRIPTION	

CLIENT
IGMH


PROJECT NAME
PROPOSED WARD RENOVATION - WING B (THIRD FLOOR)

STAGE
RENOVATION


DRAWING TITLE	SCALE
AS GIVEN	**AS GIVEN**
DISCIPLINE	DRAWN BY
ARCHITECTURAL	-
	ARCHITECT
	-
	STR ENGINEER
	-
SHEET SIZE	DRAWING NUMBER
A3	A-10
SUBMITTED DATE	REVISION
JULY 2026	00

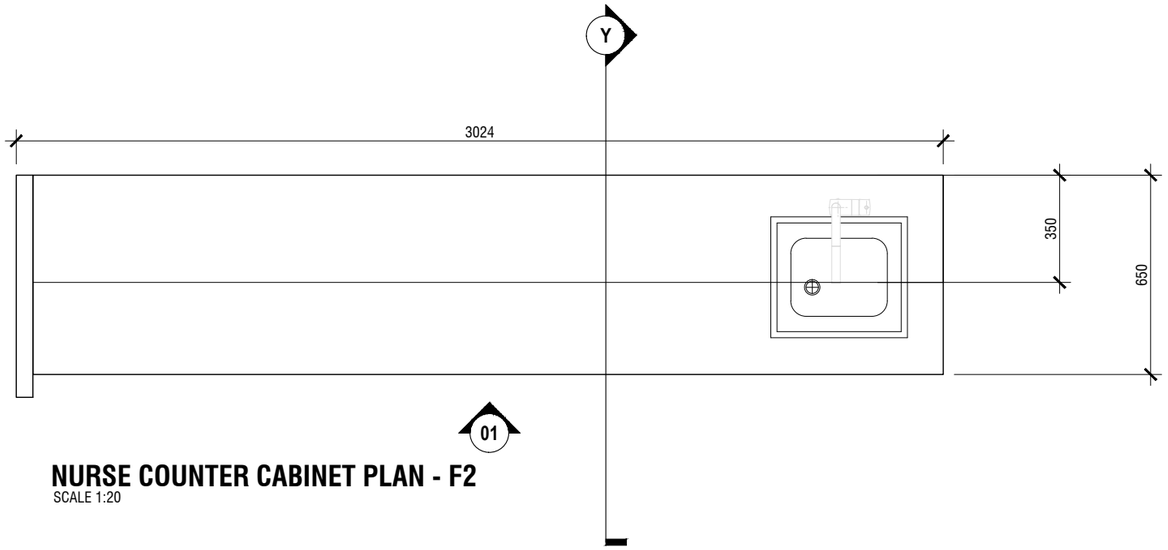

NURSE COUNTER CABINET PLAN - F2
SCALE 1:20

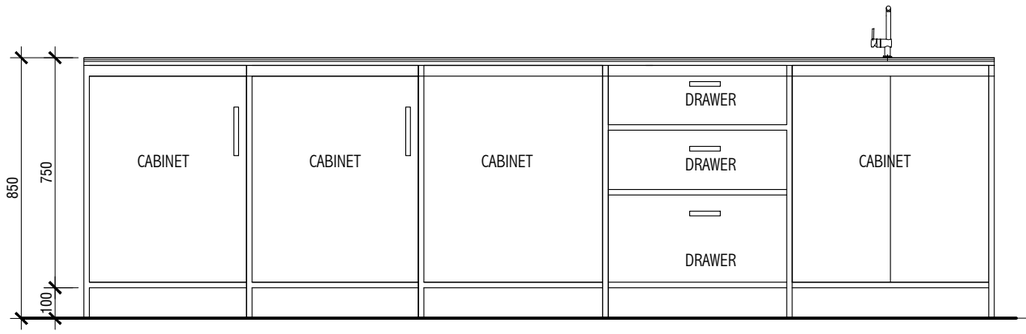

NURSE COUNTER CABINET ELEVATION 01- F2
SCALE 1:20

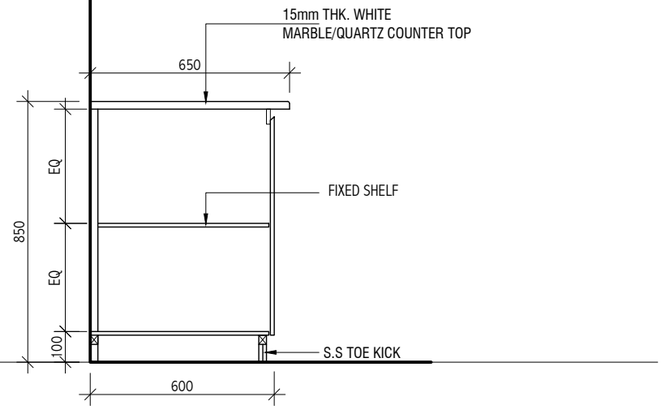

CROSS SECTION Y
SCALE 1:20

NOTE:
- USE 18MM THICK PVC BOARD WITH PVC SELF-ADHESIVE STICKER AS PER CLIENT REQUIREMENT

HATCH
DESIGN
G. DHAASTHAAN, BANAFSA MAGU MALE' 20119,
Republic of Maldives Tel: +960 7917639
E-Mail: moosaaleem@hotmail.com

GENERAL NOTES
ALL DIMENSIONS ARE IN MM. UNLESS OTHERWISE SPECIFIED
DO NOT SCALE DRAWINGS, USE WRITTEN DIMENSIONS ONLY.IN CASE DOUBT,PLEASE ASK.
CONTRACTOR TO VERIFY ALL DIMENSIONS OF EXISTING WORKS ON SITE BEFORE COMMENCING ANY WORK OR PREPARING SHOP DRAWINGS


REVISION:	DATE:
DESCRIPTION	

CLIENT
IGMH

PROJECT NAME
PROPOSED PEDIATRIC WARD - WING A


STAGE
FOR CONSTRUCTION

DRAWING TITLE	SCALE
AS GIVEN	**AS GIVEN**
DISCIPLINE **ARCHITECTURAL**	DRAWN BY **MOOSA ALEEM**
	ARCHITECT -
	STR ENGINEER -
SHEET SIZE **A3**	DRAWING NUMBER A-11
SUBMITTED DATE **DEC 2025**	REVISION 00

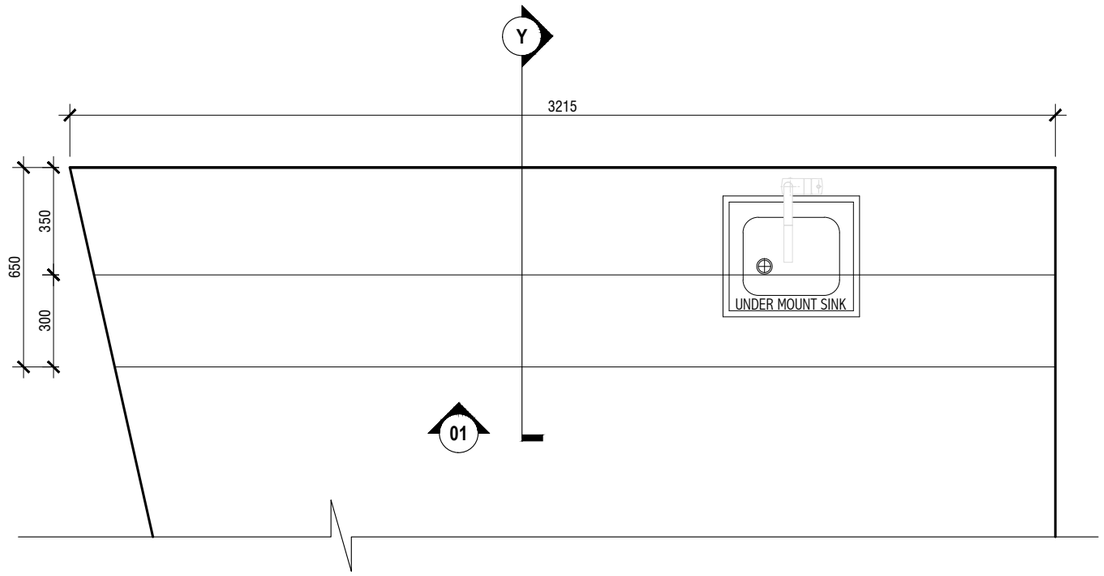


DIRTY UTILITY 01 COUNTER PLAN VIEW - F3

SCALE 1:20

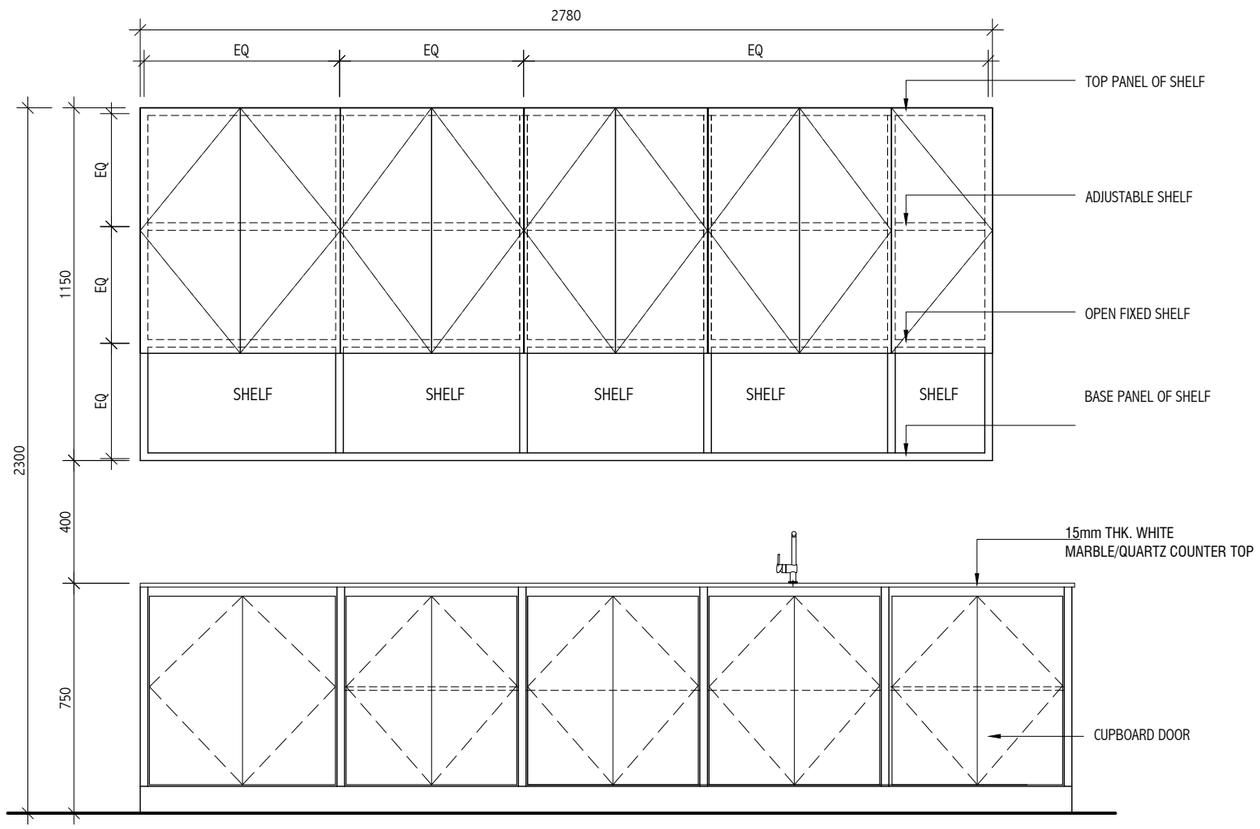

DIRTY UTILITY 01 COUNTER ELEVATION 01

SCALE 1:20

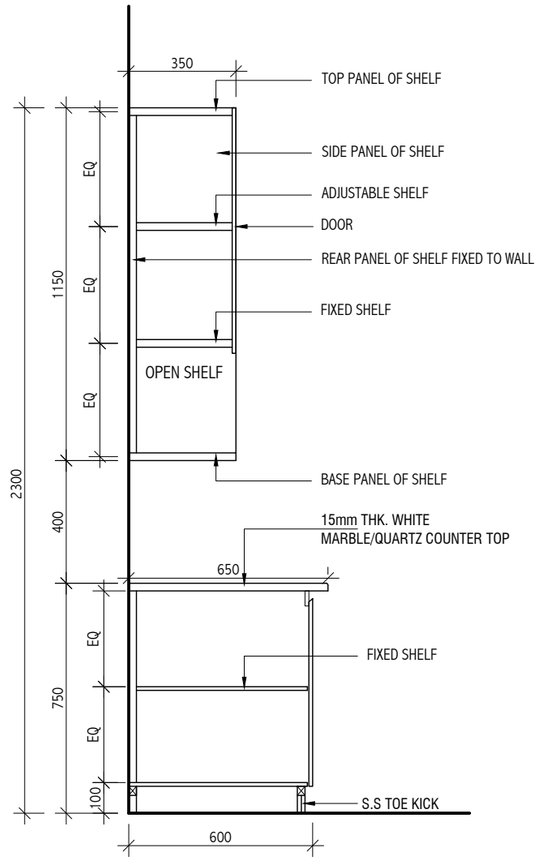

CROSS SECTION Y

SCALE 1:20

NOTE:

- USE 18MM THICK PVC BOARD WITH PVC SELF-ADHESIVE STICKER AS PER CLIENT REQUIREMENT

HATCH
DESIGN

G. DHAASTHAAN, BANAFSA MAGU MALE' 20119,
Republic of Maldives Tel: +960 7917639
E-Mail: moosaaleem@hotmail.com

GENERAL NOTES

ALL DIMENSIONS ARE IN MM. UNLESS OTHERWISE SPECIFIED
DO NOT SCALE DRAWINGS, USE WRITTEN DIMENSIONS ONLY.IN CASE DOUBT,PLEASE ASK.
CONTRACTOR TO VERIFY ALL DIMENSIONS OF EXISTING WORKS ON SITE BEFORE COMMENCING ANY WORK OR PREPARING SHOP DRAWINGS


REVISION:	DATE:
DESCRIPTION	

CLIENT
IGMH

PROJECT NAME
PROPOSED PEDIATRIC WARD - WING A


STAGE
FOR CONSTRUCTION

DRAWING TITLE	SCALE
AS GIVEN	**AS GIVEN**
DISCIPLINE **ARCHITECTURAL**	DRAWN BY **MOOSA ALEEM**
	ARCHITECT -
	STR ENGINEER -
SHEET SIZE **A3**	DRAWING NUMBER A-12
SUBMITTED DATE **DEC 2025**	REVISION 00

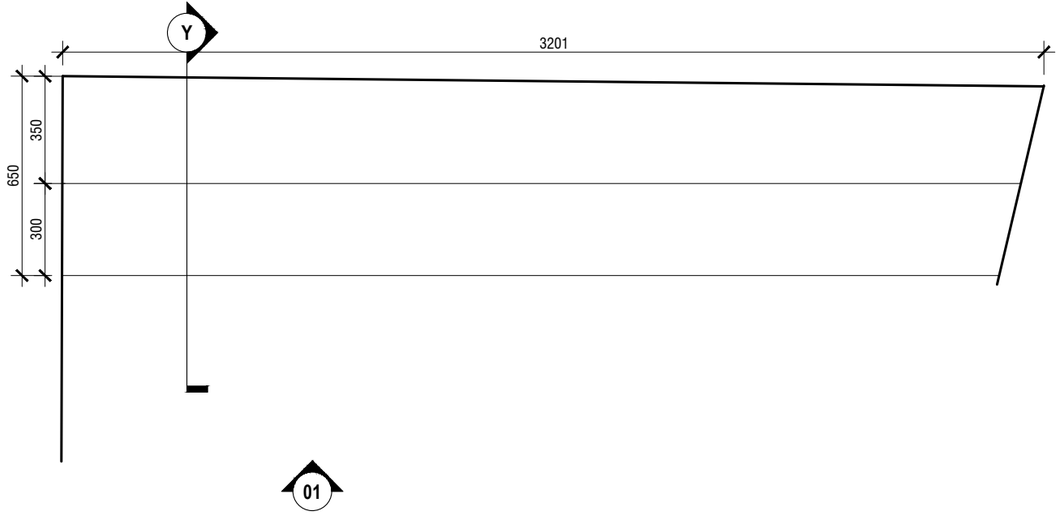


CLEAN UTILITY 01 COUNTER PLAN VIEW - F4

SCALE 1:20

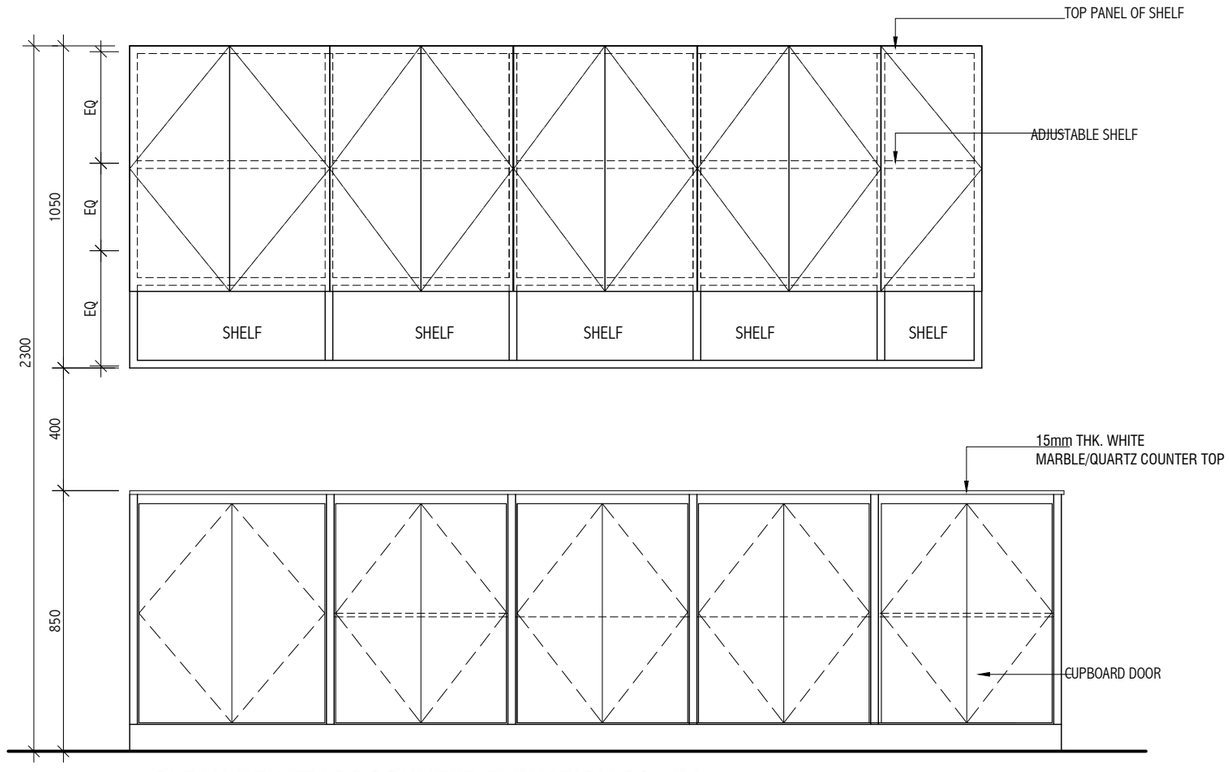

CLEAN UTILITY 01 COUNTER ELEVATION 01 - F4

SCALE 1:20

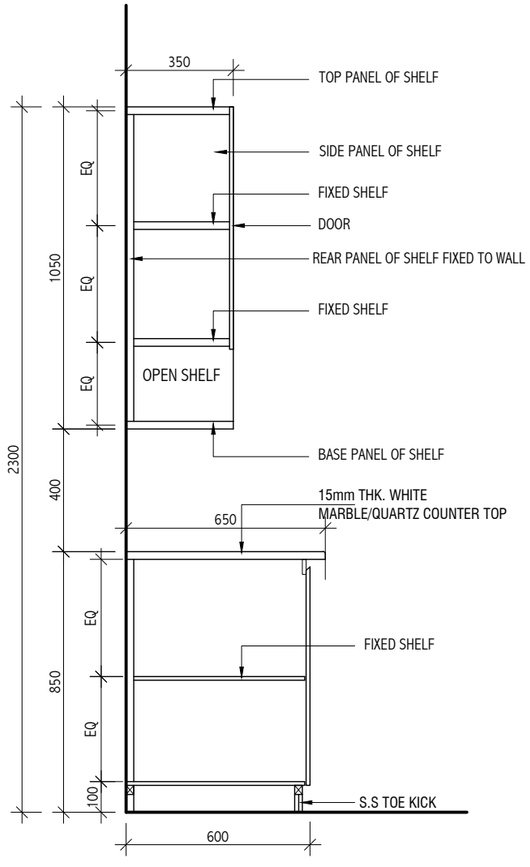

CROSS SECTION Y

SCALE 1:20

NOTE:

- USE 18MM THICK PVC BOARD WITH PVC SELF-ADHESIVE STICKER AS PER CLIENT REQUIREMENT

HATCH
D E S I G N
G. DHAASTHAAN, BANAFSA MAGU MALE' 20119,
Republic of Maldives Tel: +960 7917639
E-Mail: moosaaleem@hotmail.com

GENERAL NOTES

ALL DIMENSIONS ARE IN MM. UNLESS OTHERWISE SPECIFIED
DO NOT SCALE DRAWINGS, USE WRITTEN DIMENSIONS ONLY.IN CASE DOUBT,PLEASE ASK.
CONTRACTOR TO VERIFY ALL DIMENSIONS OF EXISTING WORKS ON SITE BEFORE COMMENCING ANY WORK OR PREPARING SHOP DRAWINGS


REVISION:	DATE:
DESCRIPTION	

CLIENT
IGMH


PROJECT NAME
PROPOSED PEDIATRIC WARD - WING A

STAGE
FOR CONSTRUCTION


DRAWING TITLE	SCALE
AS GIVEN	**AS GIVEN**
DISCIPLINE	DRAWN BY
ARCHITECTURAL	**MOOSA ALEEM**
	ARCHITECT: -
	STR ENGINEER: -
SHEET SIZE	DRAWING NUMBER
A3	A-13
SUBMITTED DATE	REVISION
DEC 2025	00

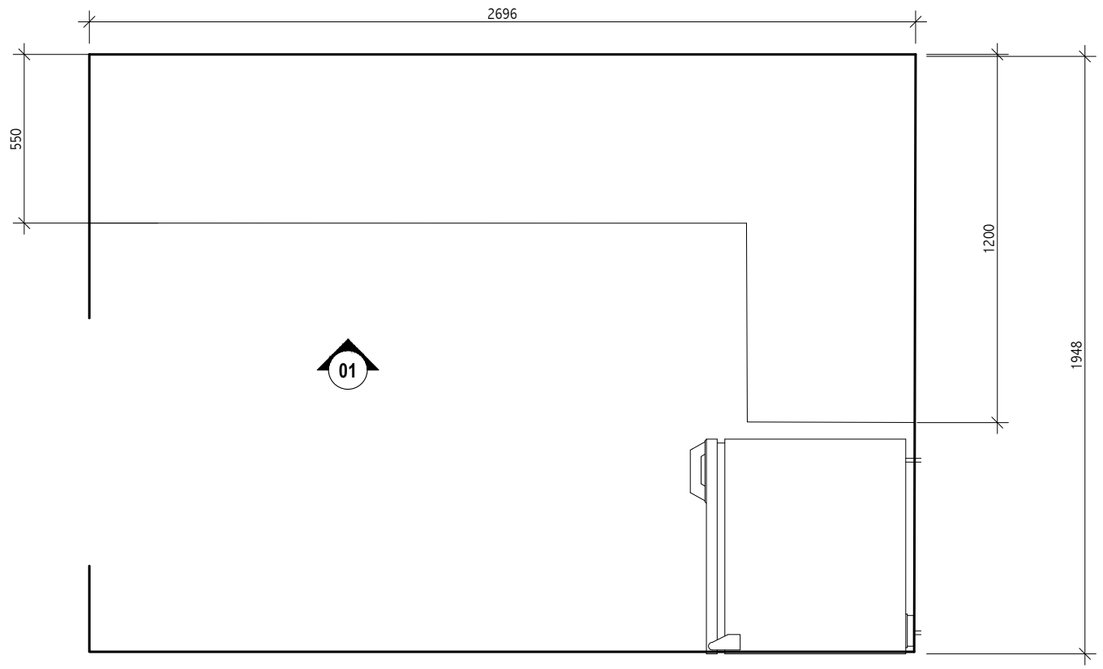

MEDICINE STORE 01 CUPBOARD PLAN VIEW -F5
SCALE 1:20

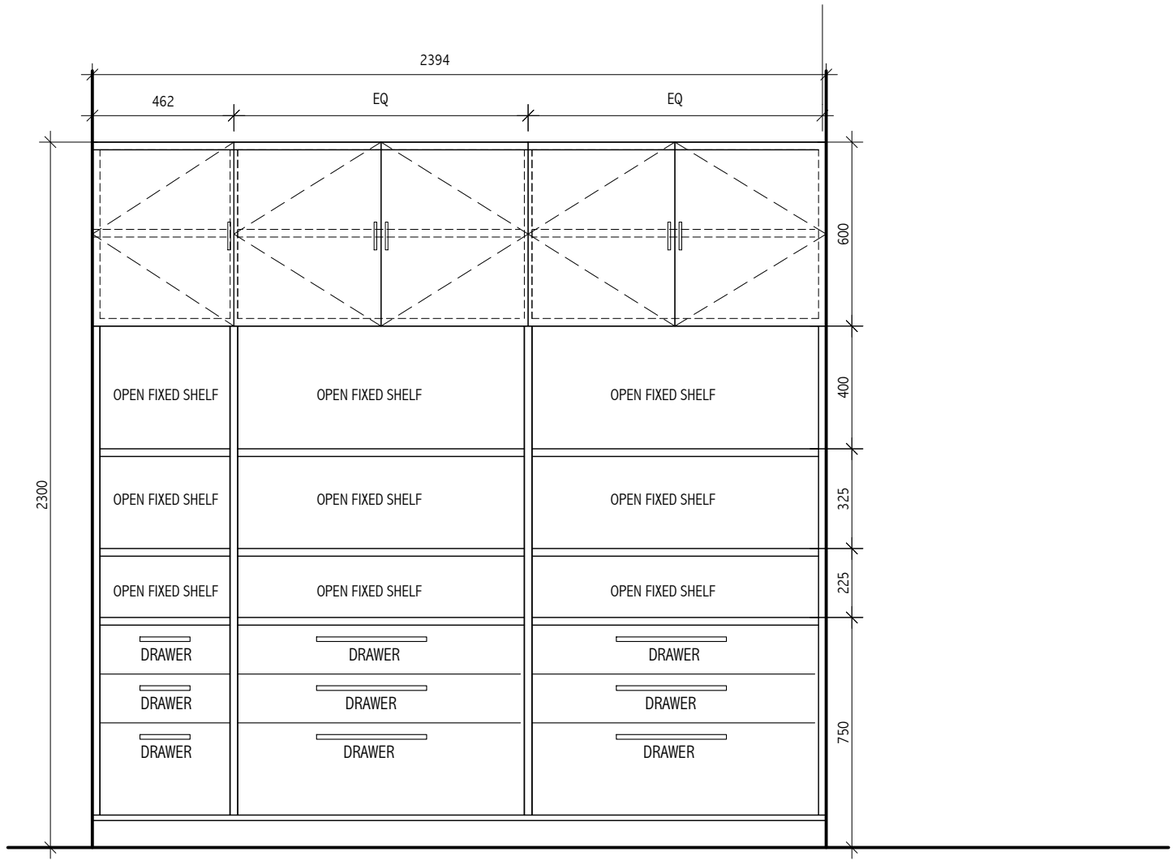

MEDICINE STORE 01 CUPBOARD ELEVATION 01
SCALE 1:20

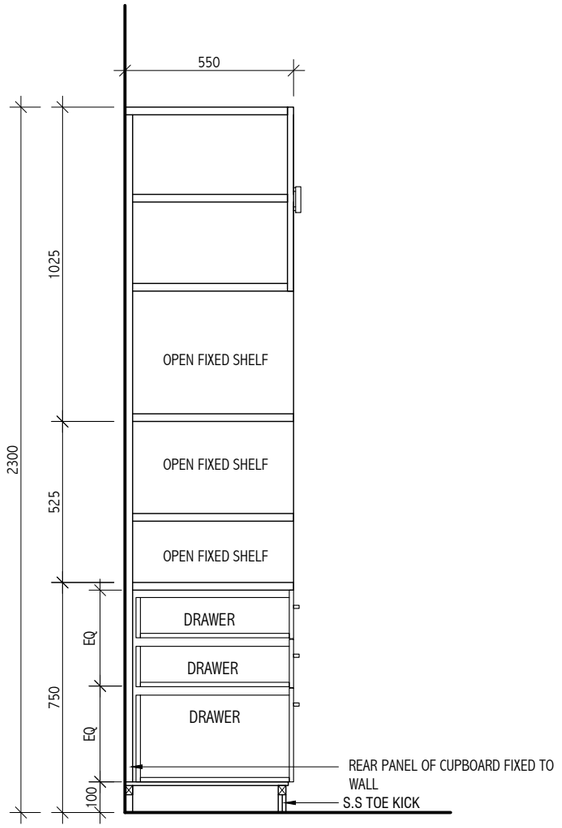

STORE 01 CUPBOARD SECTION 01
SCALE 1:20

NOTE:
- USE 18MM THICK PVC BOARD WITH PVC SELF-ADHESIVE STICKER AS PER CLIENT REQUIREMENT

HATCH
DESIGN

G. DHAASTHAAN, BANAFSA MAGU MALE' 20119,
Republic of Maldives Tel: +960 7917639
E-Mail: moosaaleem@hotmail.com

GENERAL NOTES
ALL DIMENSIONS ARE IN MM. UNLESS OTHERWISE SPECIFIED
DO NOT SCALE DRAWINGS, USE WRITTEN DIMENSIONS ONLY.IN CASE DOUBT,PLEASE ASK.
CONTRACTOR TO VERIFY ALL DIMENSIONS OF EXISTING WORKS ON SITE BEFORE COMMENCING ANY WORK OR PREPARING SHOP DRAWINGS


REVISION:	DATE:
DESCRIPTION	

CLIENT
IGMH


PROJECT NAME
PROPOSED PEDIATRIC WARD - WING A

STAGE
FOR CONSTRUCTION


DRAWING TITLE	SCALE
AS GIVEN	**AS GIVEN**
DISCIPLINE	DRAWN BY
ARCHITECTURAL	**MOOSA ALEEM**
	ARCHITECT: -
	STR ENGINEER: -
SHEET SIZE	DRAWING NUMBER
A3	A-14
SUBMITTED DATE	REVISION
DEC 2025	00

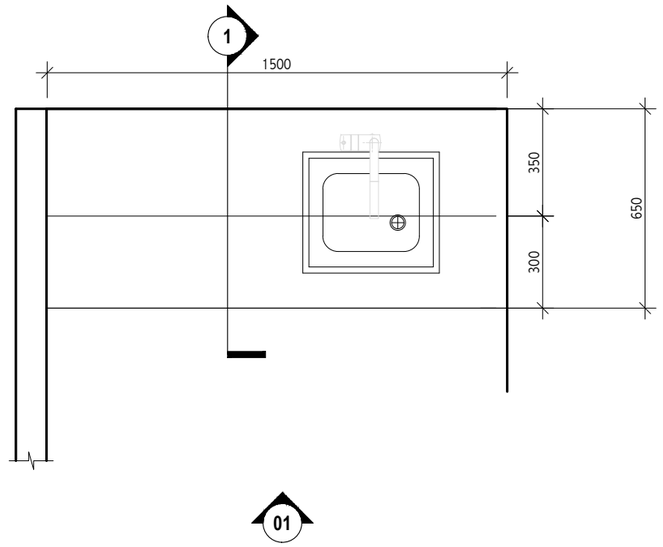

PANTRY CUPBOARD PLAN VIEW -F6
SCALE 1:20

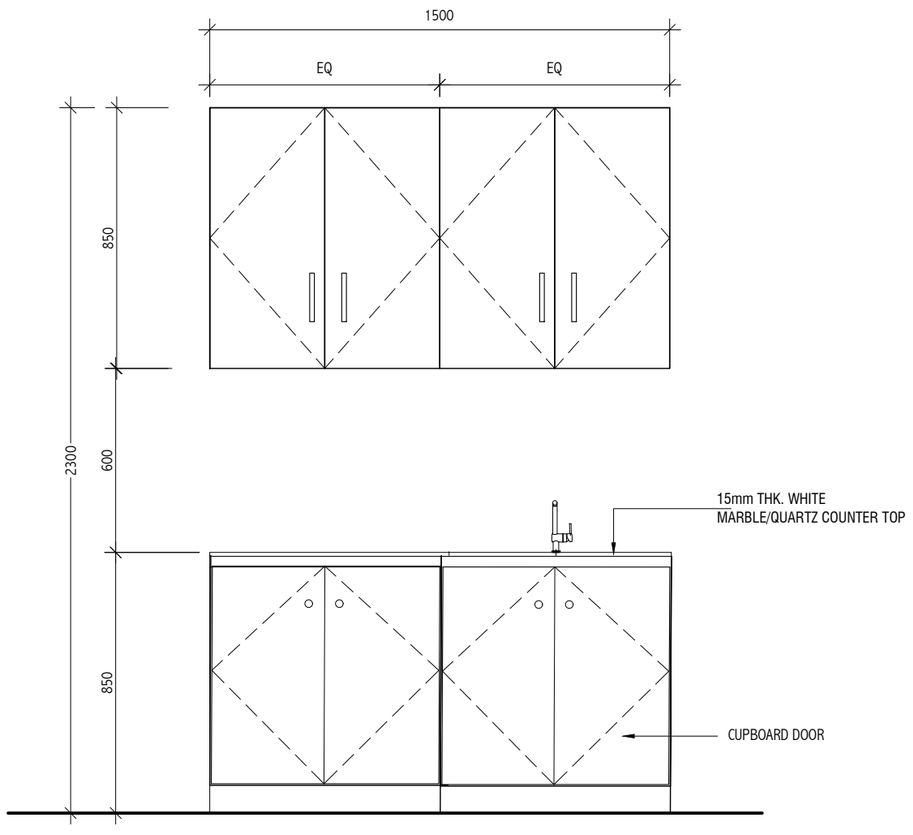

PANTRY CUPBOARD ELEVATION 01-F6
SCALE 1:20

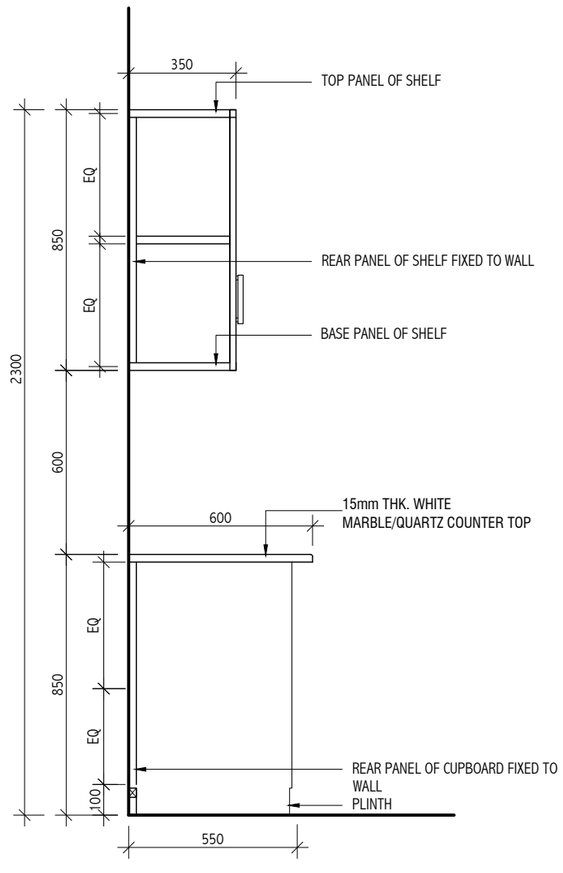

TYPICAL CROSS SECTION 01
SCALE 1:20

NOTE:
- USE 18MM THICK PVC BOARD WITH PVC SELF-ADHESIVE STICKER AS PER CLIENT REQUIREMENT

HATCH
D E S I G N

G. DHAASTHAAN, BANAFSA MAGU MALE' 20119,
Republic of Maldives Tel: +960 7917639
E-Mail: moosaaleem@hotmail.com

GENERAL NOTES
ALL DIMENSIONS ARE IN MM. UNLESS OTHERWISE SPECIFIED
DO NOT SCALE DRAWINGS, USE WRITTEN DIMENSIONS ONLY.IN CASE DOUBT,PLEASE ASK.
CONTRACTOR TO VERIFY ALL DIMENSIONS OF EXISTING WORKS ON SITE BEFORE COMMENCING ANY WORK OR PREPARING SHOP DRAWINGS


REVISION:	DATE:
DESCRIPTION	

CLIENT
IGMH


PROJECT NAME
PROPOSED PEDIATRIC WARD - WING A

STAGE
FOR CONSTRUCTION


DRAWING TITLE	SCALE
AS GIVEN	**AS GIVEN**
DISCIPLINE	DRAWN BY
ARCHITECTURAL	**MOOSA ALEEM**
	ARCHITECT: -
	STR ENGINEER: -
SHEET SIZE	DRAWING NUMBER
A3	A-15
SUBMITTED DATE	REVISION
DEC 2025	00

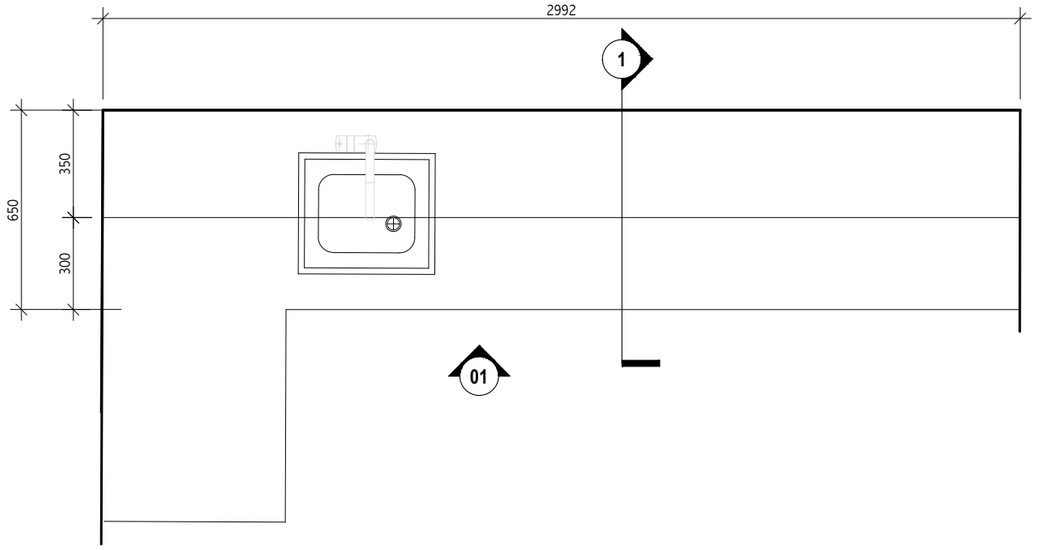

NURSE ROOM CUPBOARD PLAN VIEW -F7
SCALE 1:20

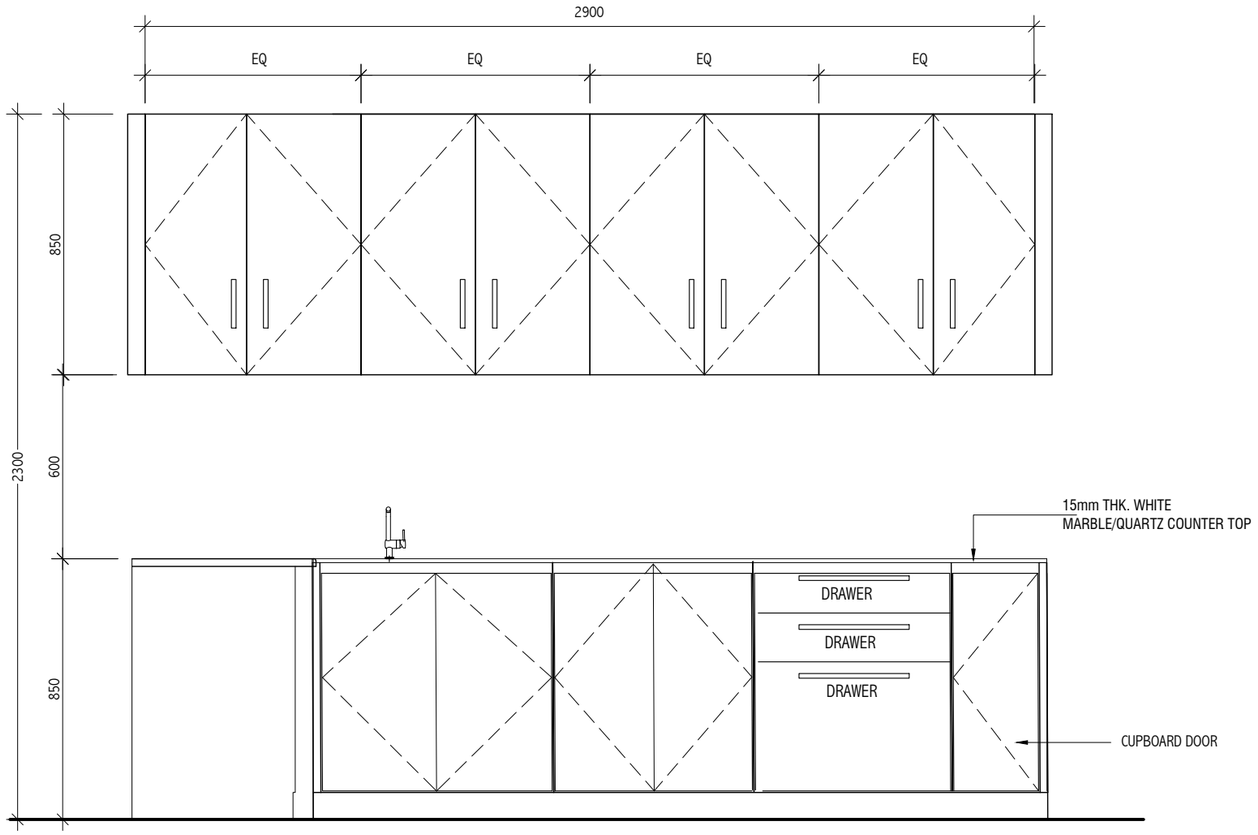

NURSE ROOM CUPBOARD ELEVATION 01
SCALE 1:20

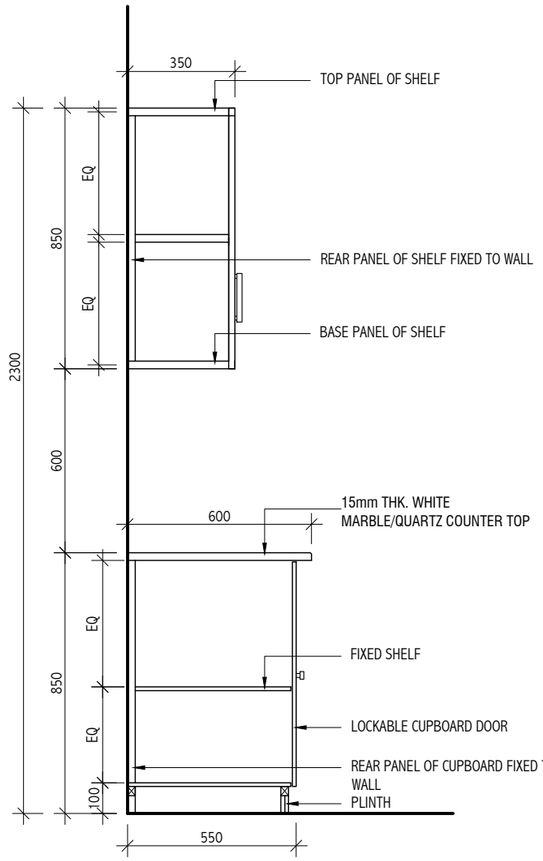

TYPICAL CROSS SECTION
SCALE 1:20

NOTE:
- USE 18MM THICK PVC BOARD WITH PVC SELF-ADHESIVE STICKER AS PER CLIENT REQUIREMENT

HATCH
DESIGN
G. DHAASTHAAN, BANAFSA MAGU MALE' 20119,
Republic of Maldives Tel: +960 7917639
E-Mail: moosaaleem@hotmail.com

GENERAL NOTES
ALL DIMENSIONS ARE IN MM. UNLESS OTHERWISE SPECIFIED
DO NOT SCALE DRAWINGS, USE WRITTEN DIMENSIONS ONLY.IN CASE DOUBT,PLEASE ASK.
CONTRACTOR TO VERIFY ALL DIMENSIONS OF EXISTING WORKS ON SITE BEFORE COMMENCING ANY WORK OR PREPARING SHOP DRAWINGS

REVISION: DATE:
DESCRIPTION

CLIENT
IGMH

PROJECT NAME
PROPOSED PEDIATRIC WARD - WING A

STAGE
FOR CONSTRUCTION

DRAWING TITLE
AS GIVEN

SCALE
AS GIVEN

DISCIPLINE
ARCHITECTURAL

DRAWN BY
MOOSA ALEEM

ARCHITECT
-


STR ENGINEER
-

SHEET SIZE
A3


DRAWING NUMBER
A-16

SUBMITTED DATE
DEC 2025


REVISION
00

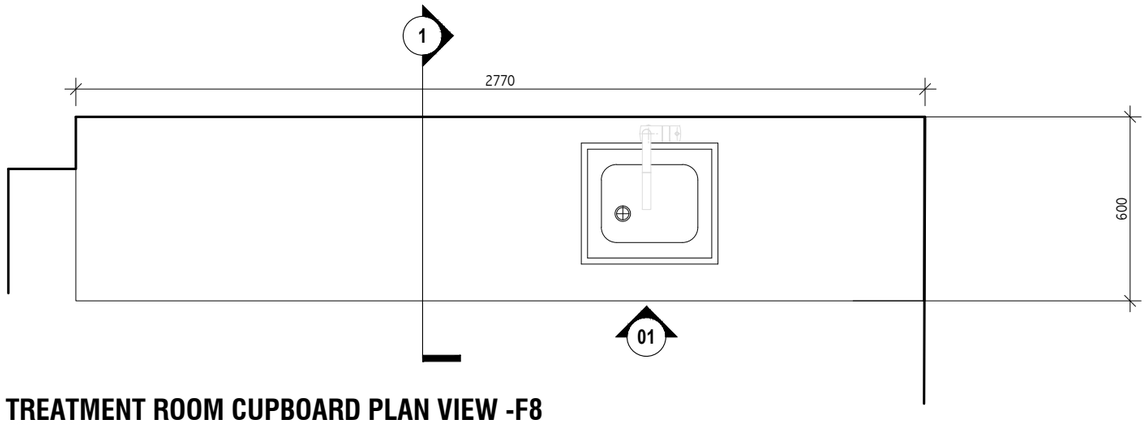

TREATMENT ROOM CUPBOARD PLAN VIEW -F8
SCALE 1:20

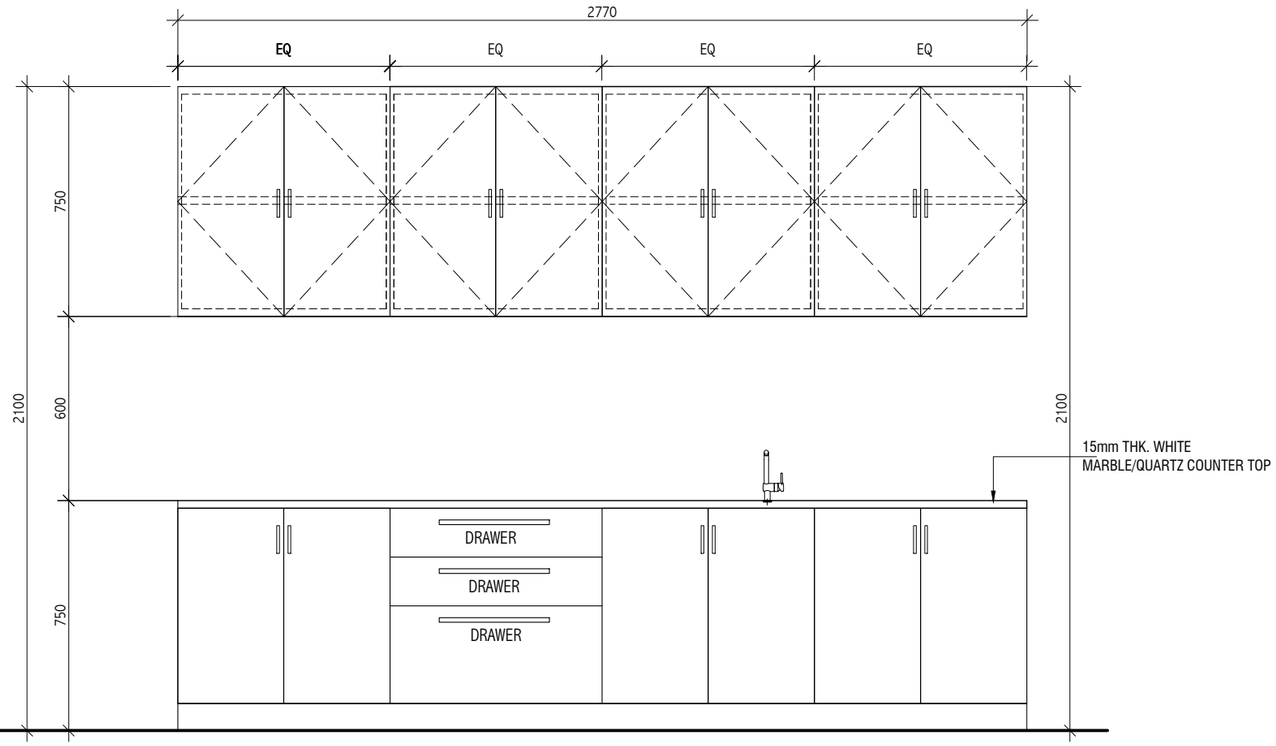

TREATMENT ROOM CUPBOARD ELEVATION 01-F8
SCALE 1:20

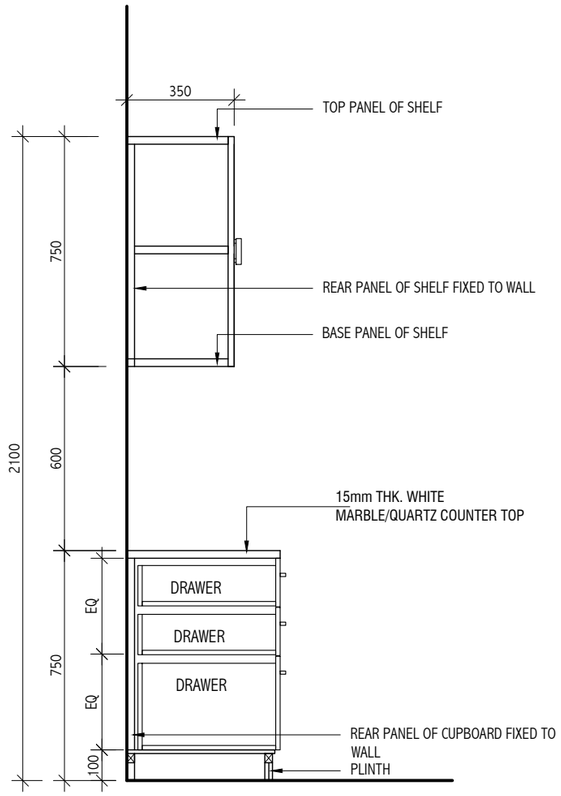

TREATMENT ROOM CUPBOARD SECTION 01 - F8
SCALE 1:20

NOTE:
- USE 18MM THICK PVC BOARD WITH PVC SELF-ADHESIVE STICKER AS PER CLIENT REQUIREMENT

HATCH
DESIGN
G. DHAASTHAAN, BANAFSA MAGU MALE' 20119,
Republic of Maldives Tel: +960 7917639
E-Mail: moosaaleem@hotmail.com

GENERAL NOTES
ALL DIMENSIONS ARE IN MM. UNLESS OTHERWISE SPECIFIED
DO NOT SCALE DRAWINGS, USE WRITTEN DIMENSIONS ONLY.IN CASE DOUBT,PLEASE ASK.
CONTRACTOR TO VERIFY ALL DIMENSIONS OF EXISTING WORKS ON SITE BEFORE COMMENCING ANY WORK OR PREPARING SHOP DRAWINGS


REVISION:	DATE:
DESCRIPTION	

CLIENT
IGMH


PROJECT NAME
PROPOSED PEDIATRIC WARD - WING A

STAGE
FOR CONSTRUCTION


DRAWING TITLE	SCALE
AS GIVEN	**AS GIVEN**
DISCIPLINE	DRAWN BY
ARCHITECTURAL	**MOOSA ALEEM**
	ARCHITECT: -
	STR ENGINEER: -
SHEET SIZE	DRAWING NUMBER
A3	A-17
SUBMITTED DATE	REVISION
DEC 2025	00

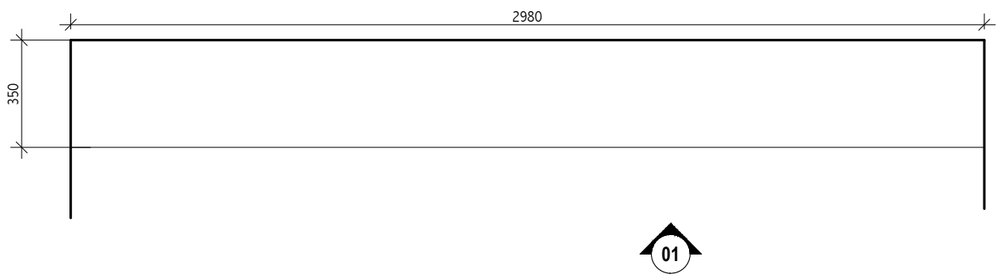


TREATMENT ROOM CUPBOARD PLAN VIEW -F9
SCALE 1:20

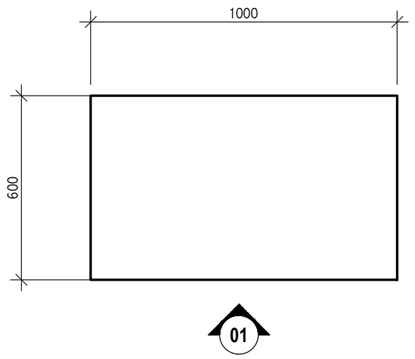

TREATMENT ROOM CUPBOARD PLAN VIEW -F10
SCALE 1:20

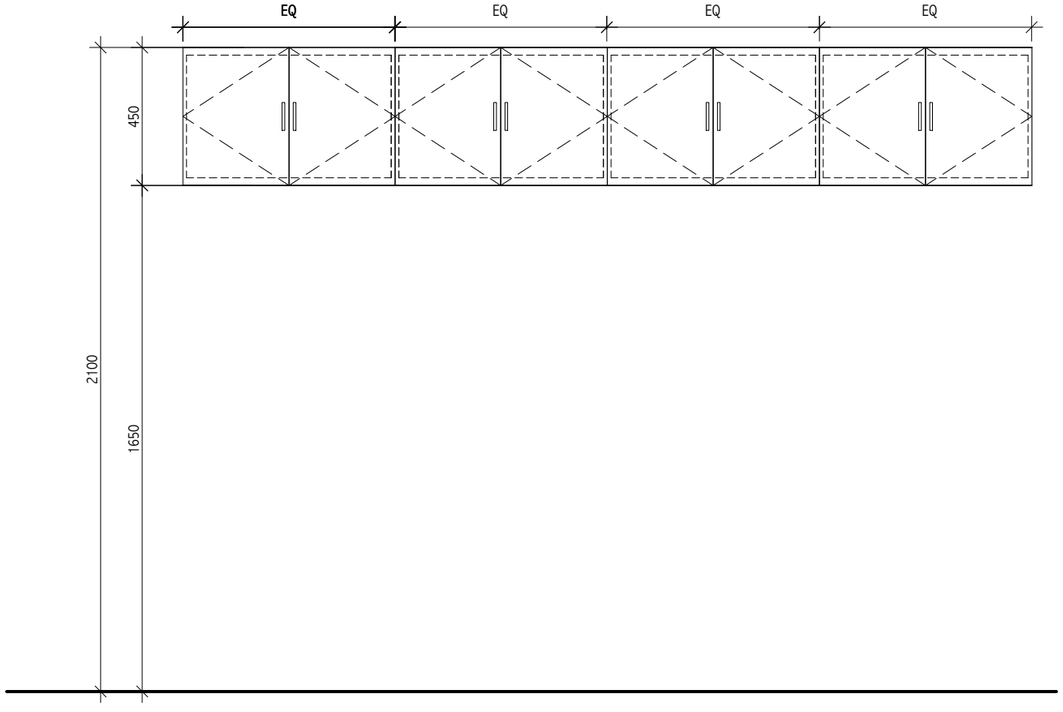

TREATMENT ROOM CUPBOARD ELEVATION 01-F9
SCALE 1:20

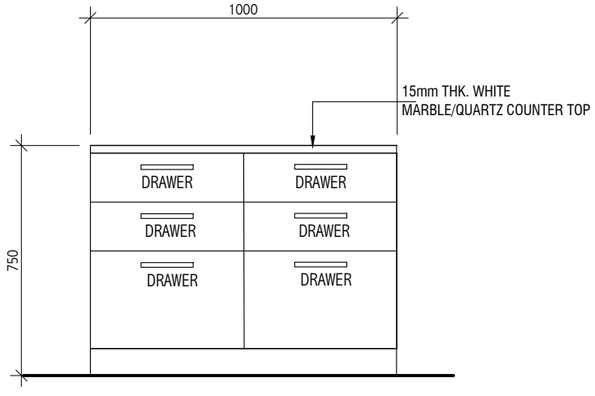

TREATMENT ROOM CUPBOARD PLAN VIEW -F10
SCALE 1:20

NOTE:
- USE 18MM THICK PVC BOARD WITH PVC SELF-ADHESIVE STICKER AS PER CLIENT REQUIREMENT

HATCH
D E S I G N

G. DHAASTHAAN, BANAFSA MAGU MALE' 20119,
Republic of Maldives Tel: +960 7917639
E-Mail: moosaaleem@hotmail.com

GENERAL NOTES
ALL DIMENSIONS ARE IN MM. UNLESS OTHERWISE SPECIFIED
DO NOT SCALE DRAWINGS, USE WRITTEN DIMENSIONS ONLY.IN CASE DOUBT,PLEASE ASK.
CONTRACTOR TO VERIFY ALL DIMENSIONS OF EXISTING WORKS ON SITE BEFORE COMMENCING ANY WORK OR PREPARING SHOP DRAWINGS


REVISION:	DATE:
DESCRIPTION	

CLIENT
IGMH

PROJECT NAME
PROPOSED PEDIATRIC WARD - WING A


STAGE
FOR CONSTRUCTION

DRAWING TITLE	SCALE
AS GIVEN	**AS GIVEN**
DISCIPLINE	DRAWN BY
ARCHITECTURAL	**MOOSA ALEEM**
	ARCHITECT: -
	STR ENGINEER: -
SHEET SIZE	DRAWING NUMBER
A3	A-18
SUBMITTED DATE	REVISION
DEC 2025	00

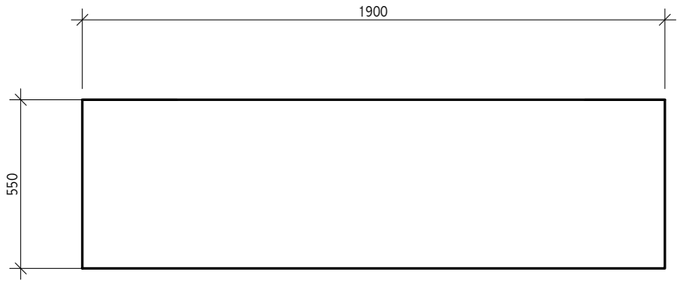


DIAPER CHANGE CUPBOARD PLAN VIEW -F12

SCALE 1:20

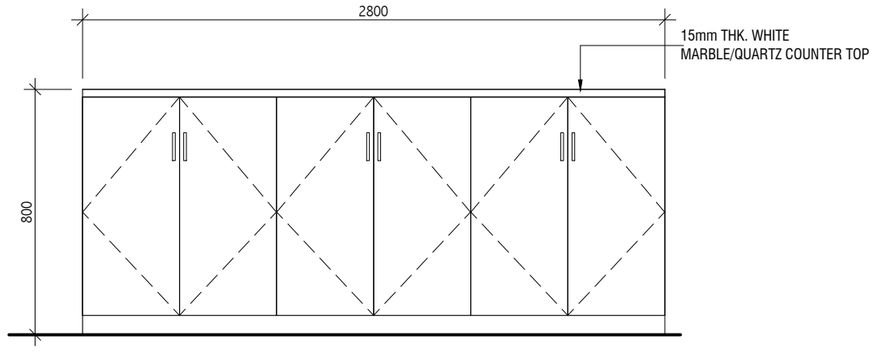

DIAPER CHANGE CUPBOARD ELEVATION -F12

SCALE 1:20

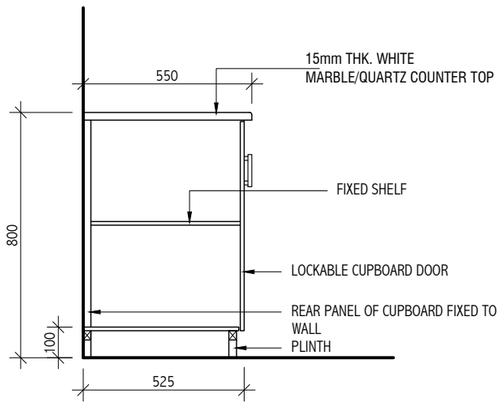

TYPICAL CROSS SECTION - F11

SCALE 1:20

HATCH
D E S I G N
G. DHAASTHAAN, BANAFSA MAGU MALE' 20119,
Republic of Maldives Tel: +960 7917639
E-Mail: moosaaleem@hotmail.com

GENERAL NOTES

ALL DIMENSIONS ARE IN MM. UNLESS OTHERWISE SPECIFIED
DO NOT SCALE DRAWINGS, USE WRITTEN DIMENSIONS ONLY.IN CASE DOUBT,PLEASE ASK.
CONTRACTOR TO VERIFY ALL DIMENSIONS OF EXISTING WORKS ON SITE BEFORE COMMENCING ANY WORK OR PREPARING SHOP DRAWINGS


REVISION:	DATE:
DESCRIPTION	

CLIENT
IGMH

PROJECT NAME
PROPOSED PEDIATRIC WARD - WING A

STAGE
FOR CONSTRUCTION

DRAWING TITLE	SCALE
AS GIVEN	**AS GIVEN**
DISCIPLINE	DRAWN BY
ARCHITECTURAL	**MOOSA ALEEM**
	ARCHITECT
	-
	STR ENGINEER
	-
SHEET SIZE	DRAWING NUMBER
A3	A-19
SUBMITTED DATE	REVISION
DEC 2025	00

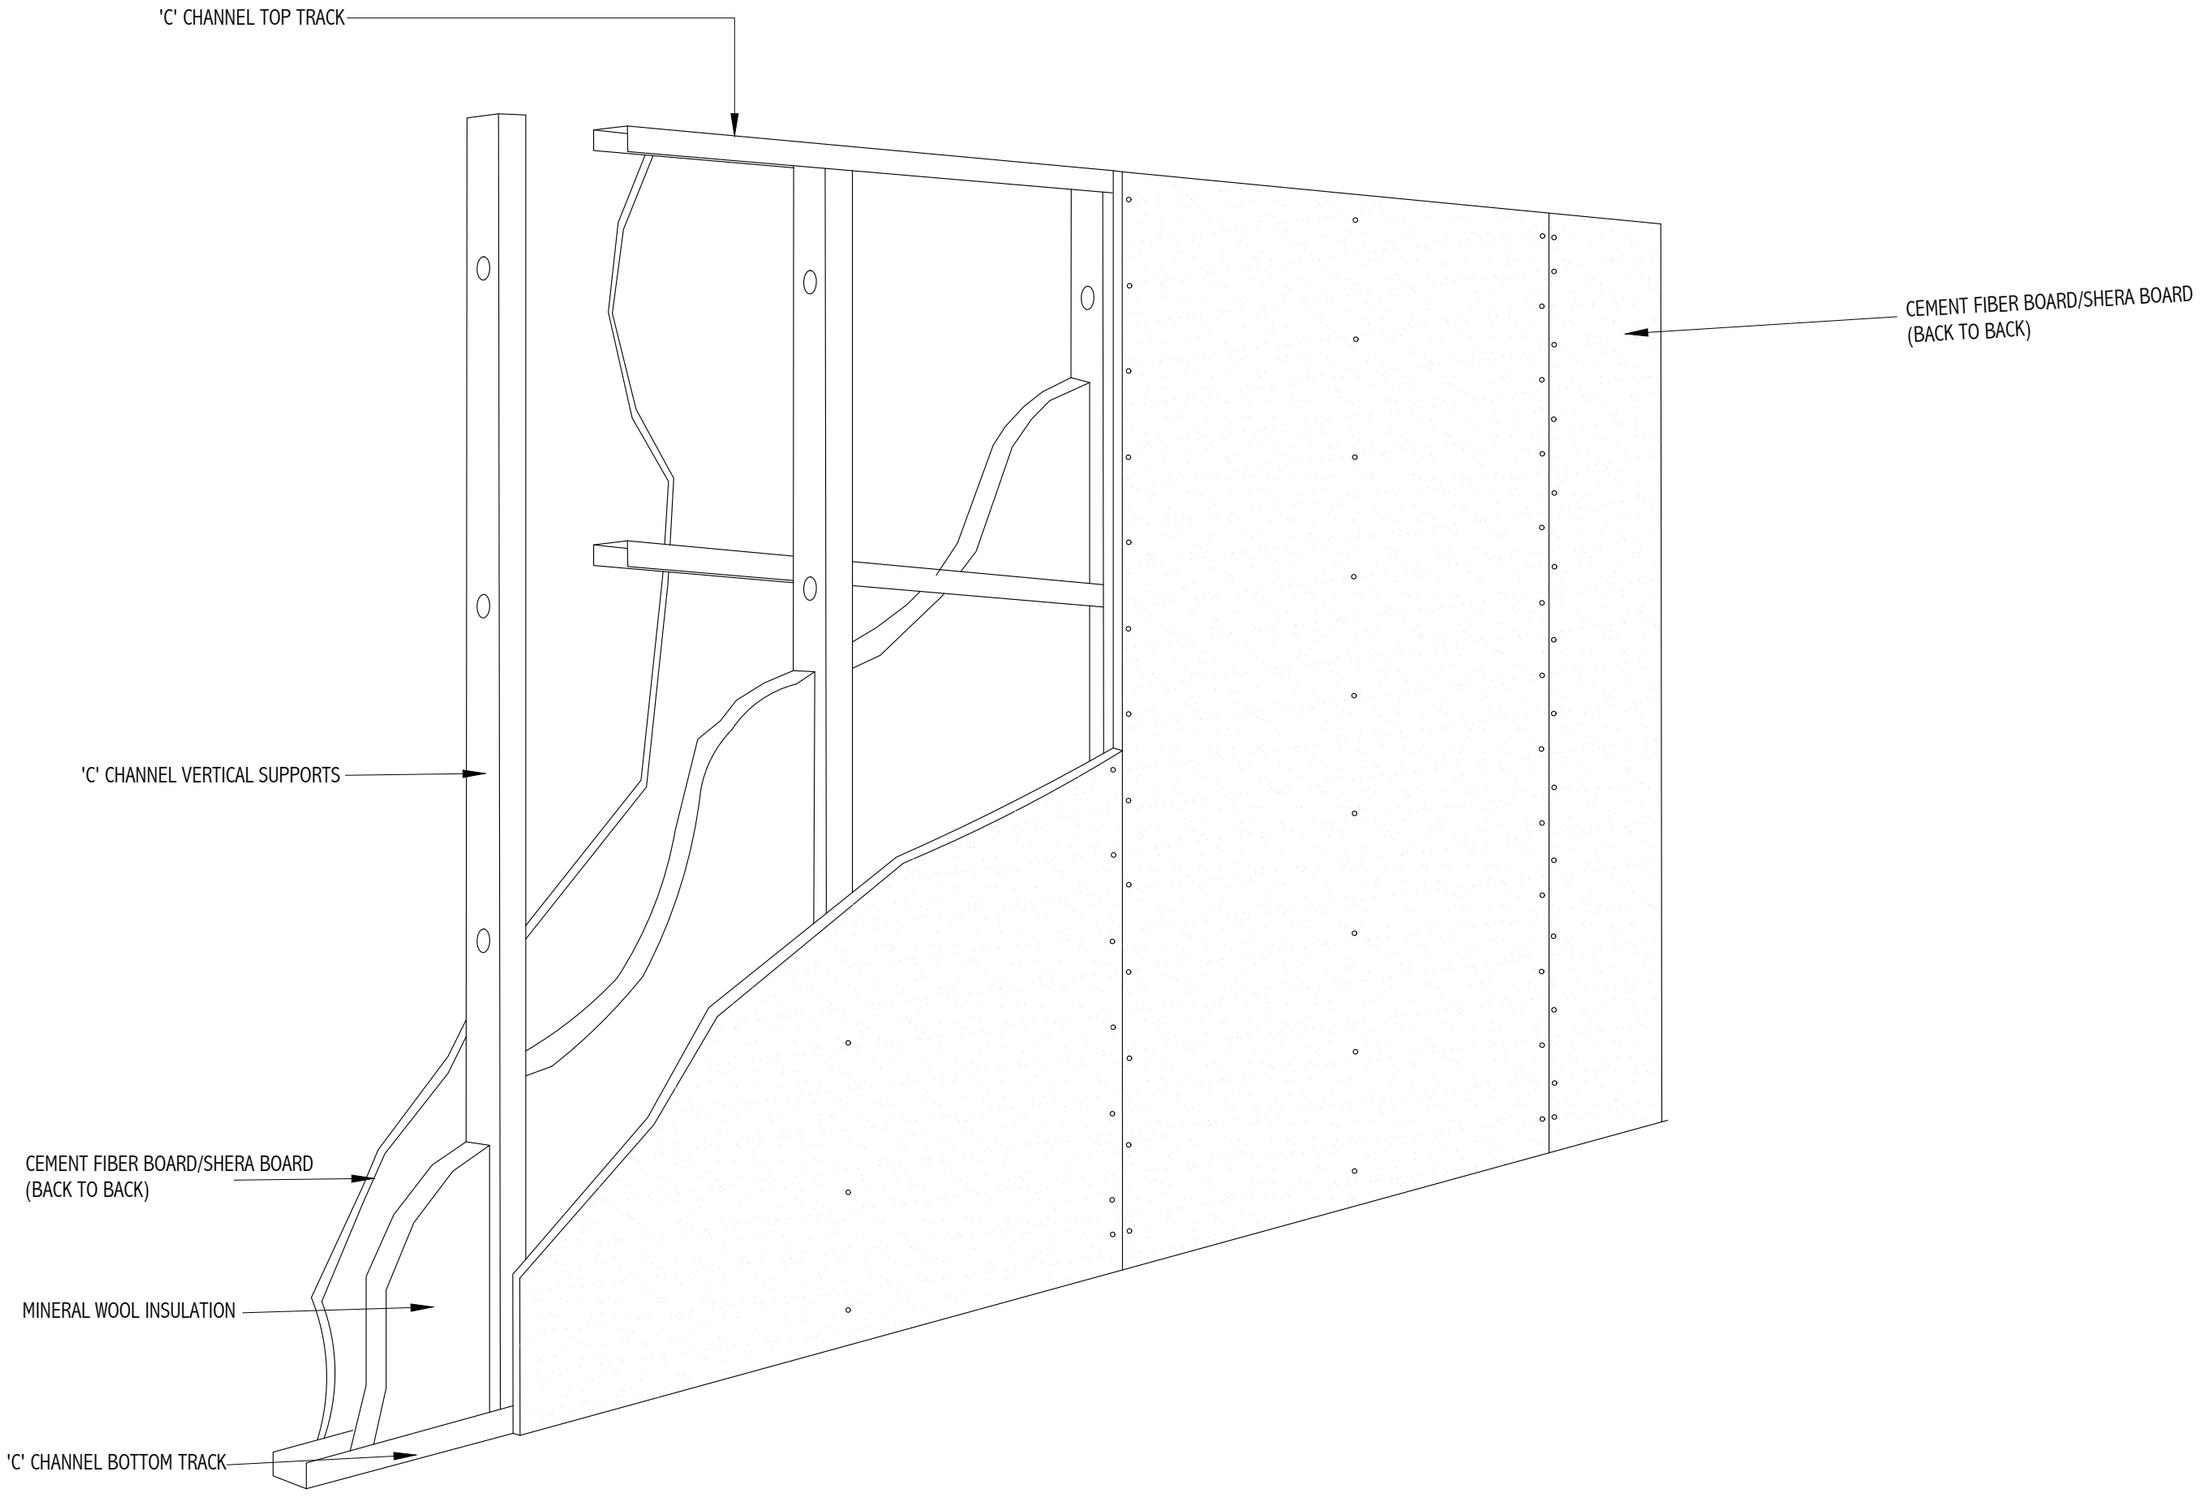

STUD WALL SYSTEM DETAIL

SCALE NTS

GENERAL NOTES

ALL DIMENSIONS ARE IN MM. UNLESS OTHERWISE SPECIFIED
DO NOT SCALE DRAWINGS, USE WRITTEN DIMENSIONS ONLY.IN CASE DOUBT,PLEASE ASK.
CONTRACTOR TO VERIFY ALL DIMENSIONS OF EXISTING WORKS ON SITE BEFORE COMMENCING ANY WORK OR PREPARING SHOP DRAWINGS


REVISION:	DATE:
DESCRIPTION	

CLIENT
IGMH

PROJECT NAME
PROPOSED WARD RENOVATION - WING B (THIRD FLOOR)

STAGE
RENOVATION

DRAWING TITLE	SCALE
AS GIVEN	**AS GIVEN**
DISCIPLINE	ARCHITECT
ARCHITECTURAL	-
	STR ENGINEER
	-
ARC CHECKER	STR CHECKER
-	-
SHEET SIZE	DRAWING NUMBER
A4	A-15
SUBMITTED DATE	REVISION
JULY 2026	00

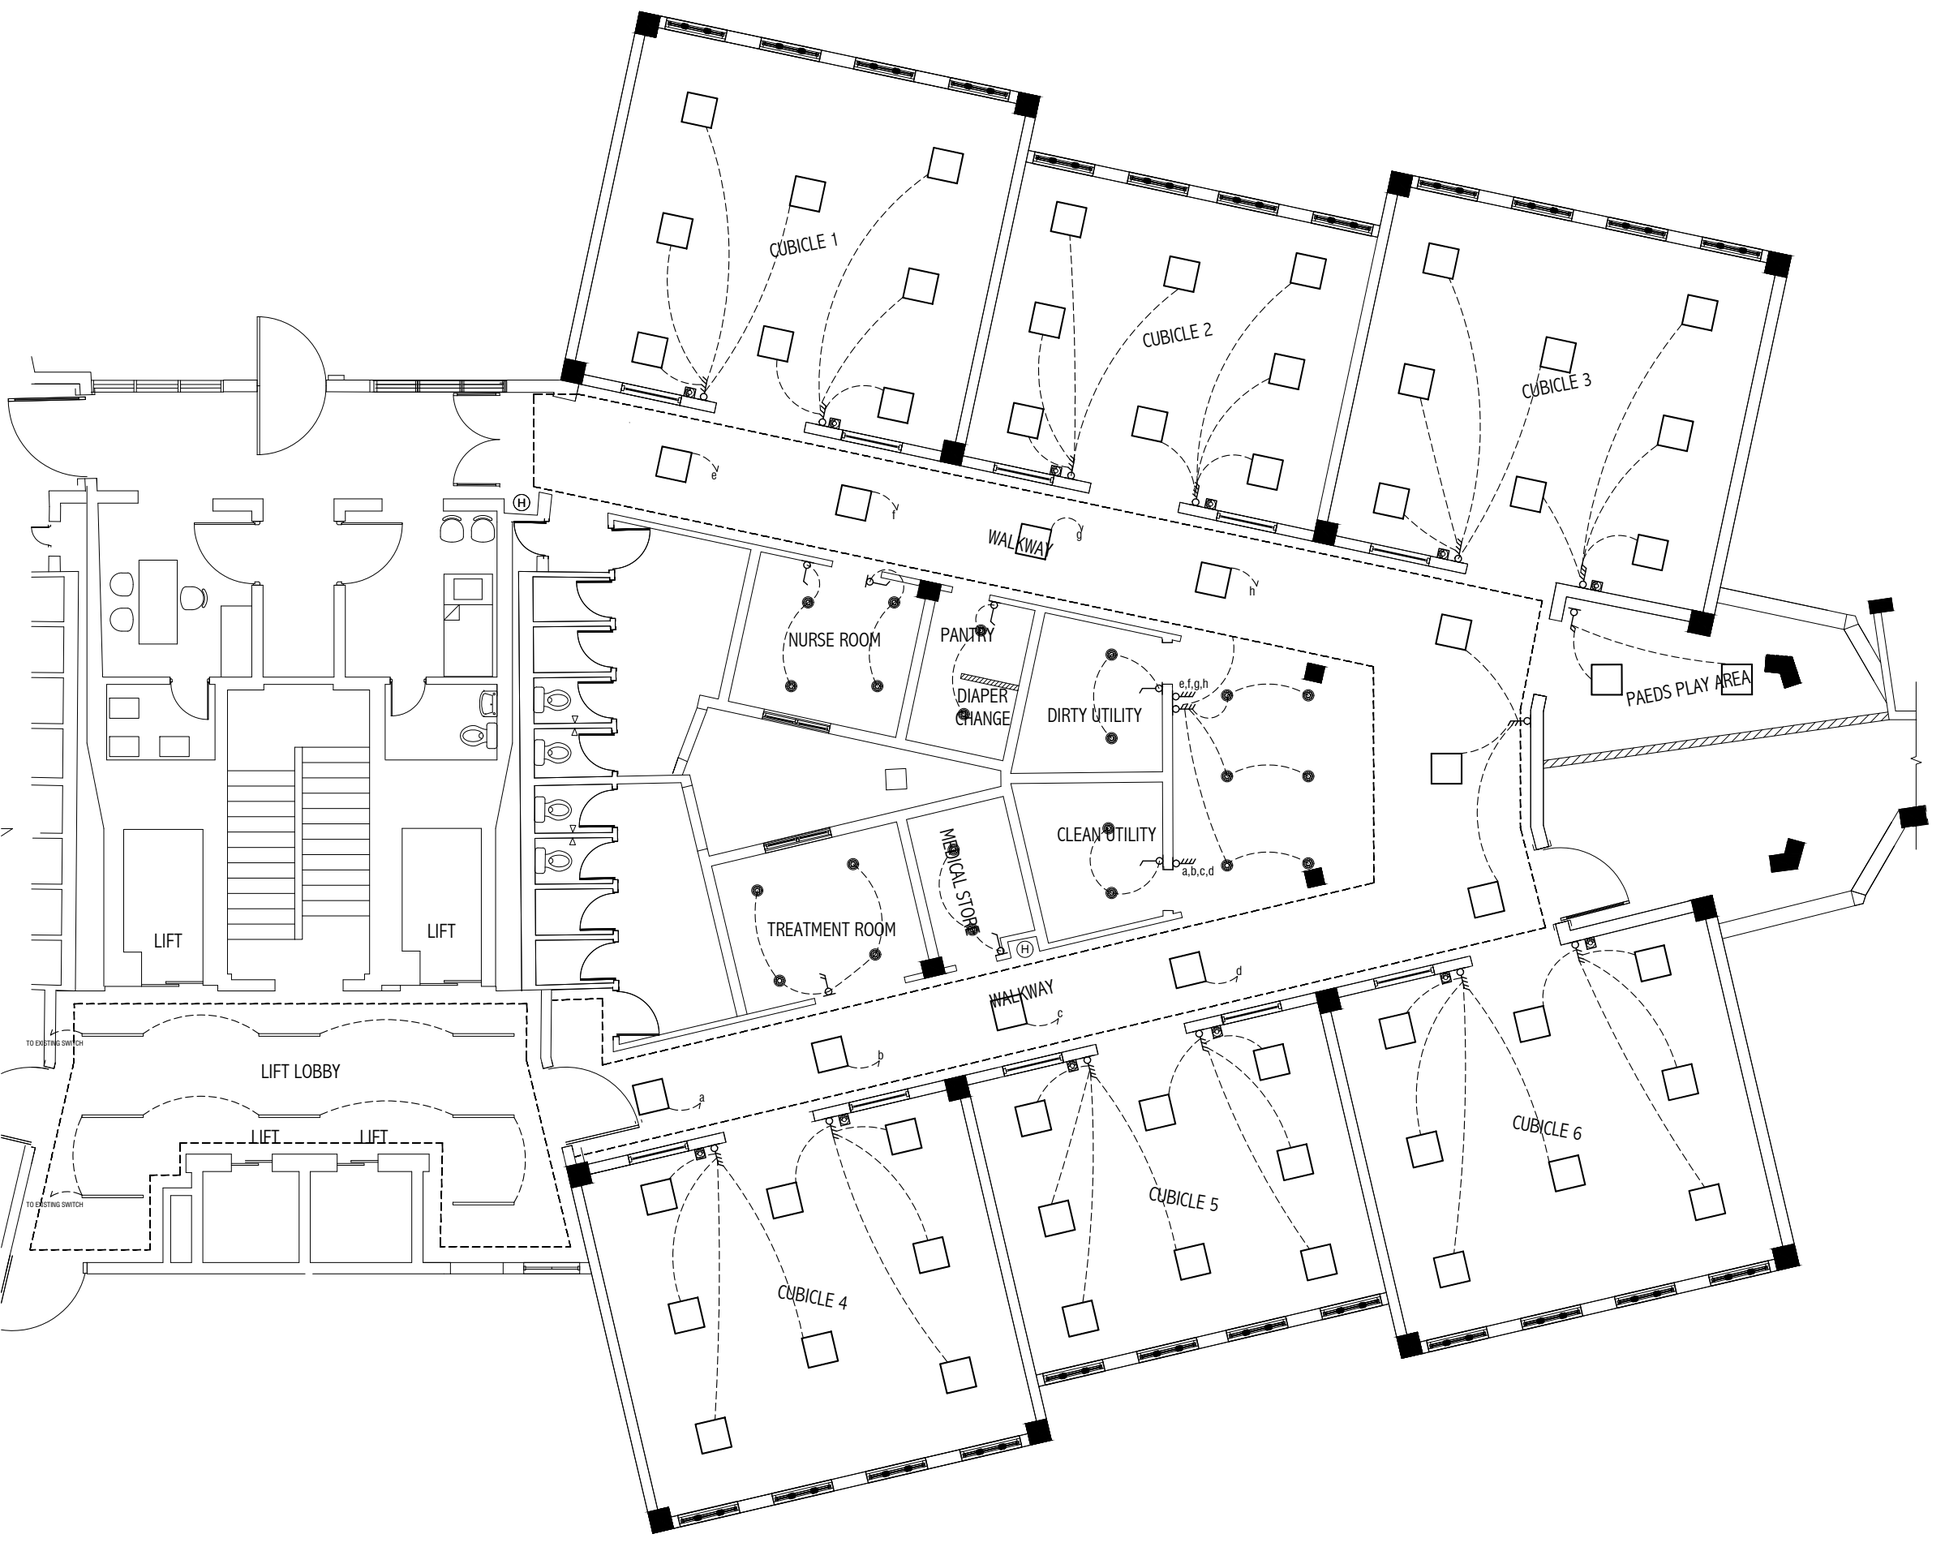

LIGHTING LAYOUT WING - B (SECOND FLOOR)

SCALE 1:120

0m 1m 3m 6m

	LIGHTING FITTINGS
SYMBOLS	DESCRIPTION
	MIRROR LIGHT (1x18W) WALL MOUNTED FLOUORESCENT LIGHT FITTING, IP44
	48W - 600x600 LED PANEL
	20W - 220x220(220Ø) LED PANEL
	12W - 180x180(180Ø) LED PANEL
	9W - 180x180(180Ø) LED PANEL
	5W - LED NIGHT LIGHT FLUSH TO WALL- REPAIR EXISTING LIGHT IN WALL

*E. EMERGENCY BACKUP GEAR INSTALLED
*W. SOCKET/SWITCH INSTALLED INSIDE WEATHER PROOF COVER.

LDB (LIGHT DISTRIBUTION BOARD)
PDB (POWER DISTRIBUTION BOARD)
UPSDB (UPS DISTRIBUTION BOARD)

SWITCH & POWER	
SYMBOLS	DESCRIPTION
	1 GANG SWITCH
	2 GANG SWITCH
	3 GANG SWITCH
	4 GANG SWITCH
	1 GANG 2 WAY SWITCH
	2 GANG 2 WAY SWITCH
	FAN / LIGHT DIMMER SWITCH
LDB	LIGHT DISTRIBUTION BOARD MOUNTED AT NOT MORE THAN 1800mm ABOVE FROM FFL

NOTE:
- PLEASE USE EXISTING WIRING AS MUCH AS POSSIBLE
- FOR SWITCHES PLEASE VERIFY ON SITE THE EXISTING LOCATIONS
- FOR EXISTING SWITCHES FACEPLATE TO BE RENEWED WITH NEW SWITCHES TO BE APPROVED BY CONSULTANT/CLIENT.

GENERAL NOTES
ALL DIMENSIONS ARE IN MM. UNLESS OTHERWISE SPECIFIED
DO NOT SCALE DRAWINGS, USE WRITTEN DIMENSIONS ONLY.IN CASE DOUBT,PLEASE ASK.
CONTRACTOR TO VERIFY ALL DIMENSIONS OF EXISTING WORKS ON SITE BEFORE COMMENCING ANY WORK OR PREPARING SHOP DRAWINGS


REVISION:	DATE:
DESCRIPTION	

CLIENT
IGMH

PROJECT NAME
PROPOSED WARD RENOVATION - WING B (THIRD FLOOR)

STAGE
RENOVATION

DRAWING TITLE	SCALE
AS GIVEN	**AS GIVEN**
DISCIPLINE **ELECTRICAL**	DRAWN BY -
	ARCHITECT -
	STR ENGINEER -
SHEET SIZE **A3**	DRAWING NUMBER E-01
SUBMITTED DATE **JULY 2026**	REVISION 00

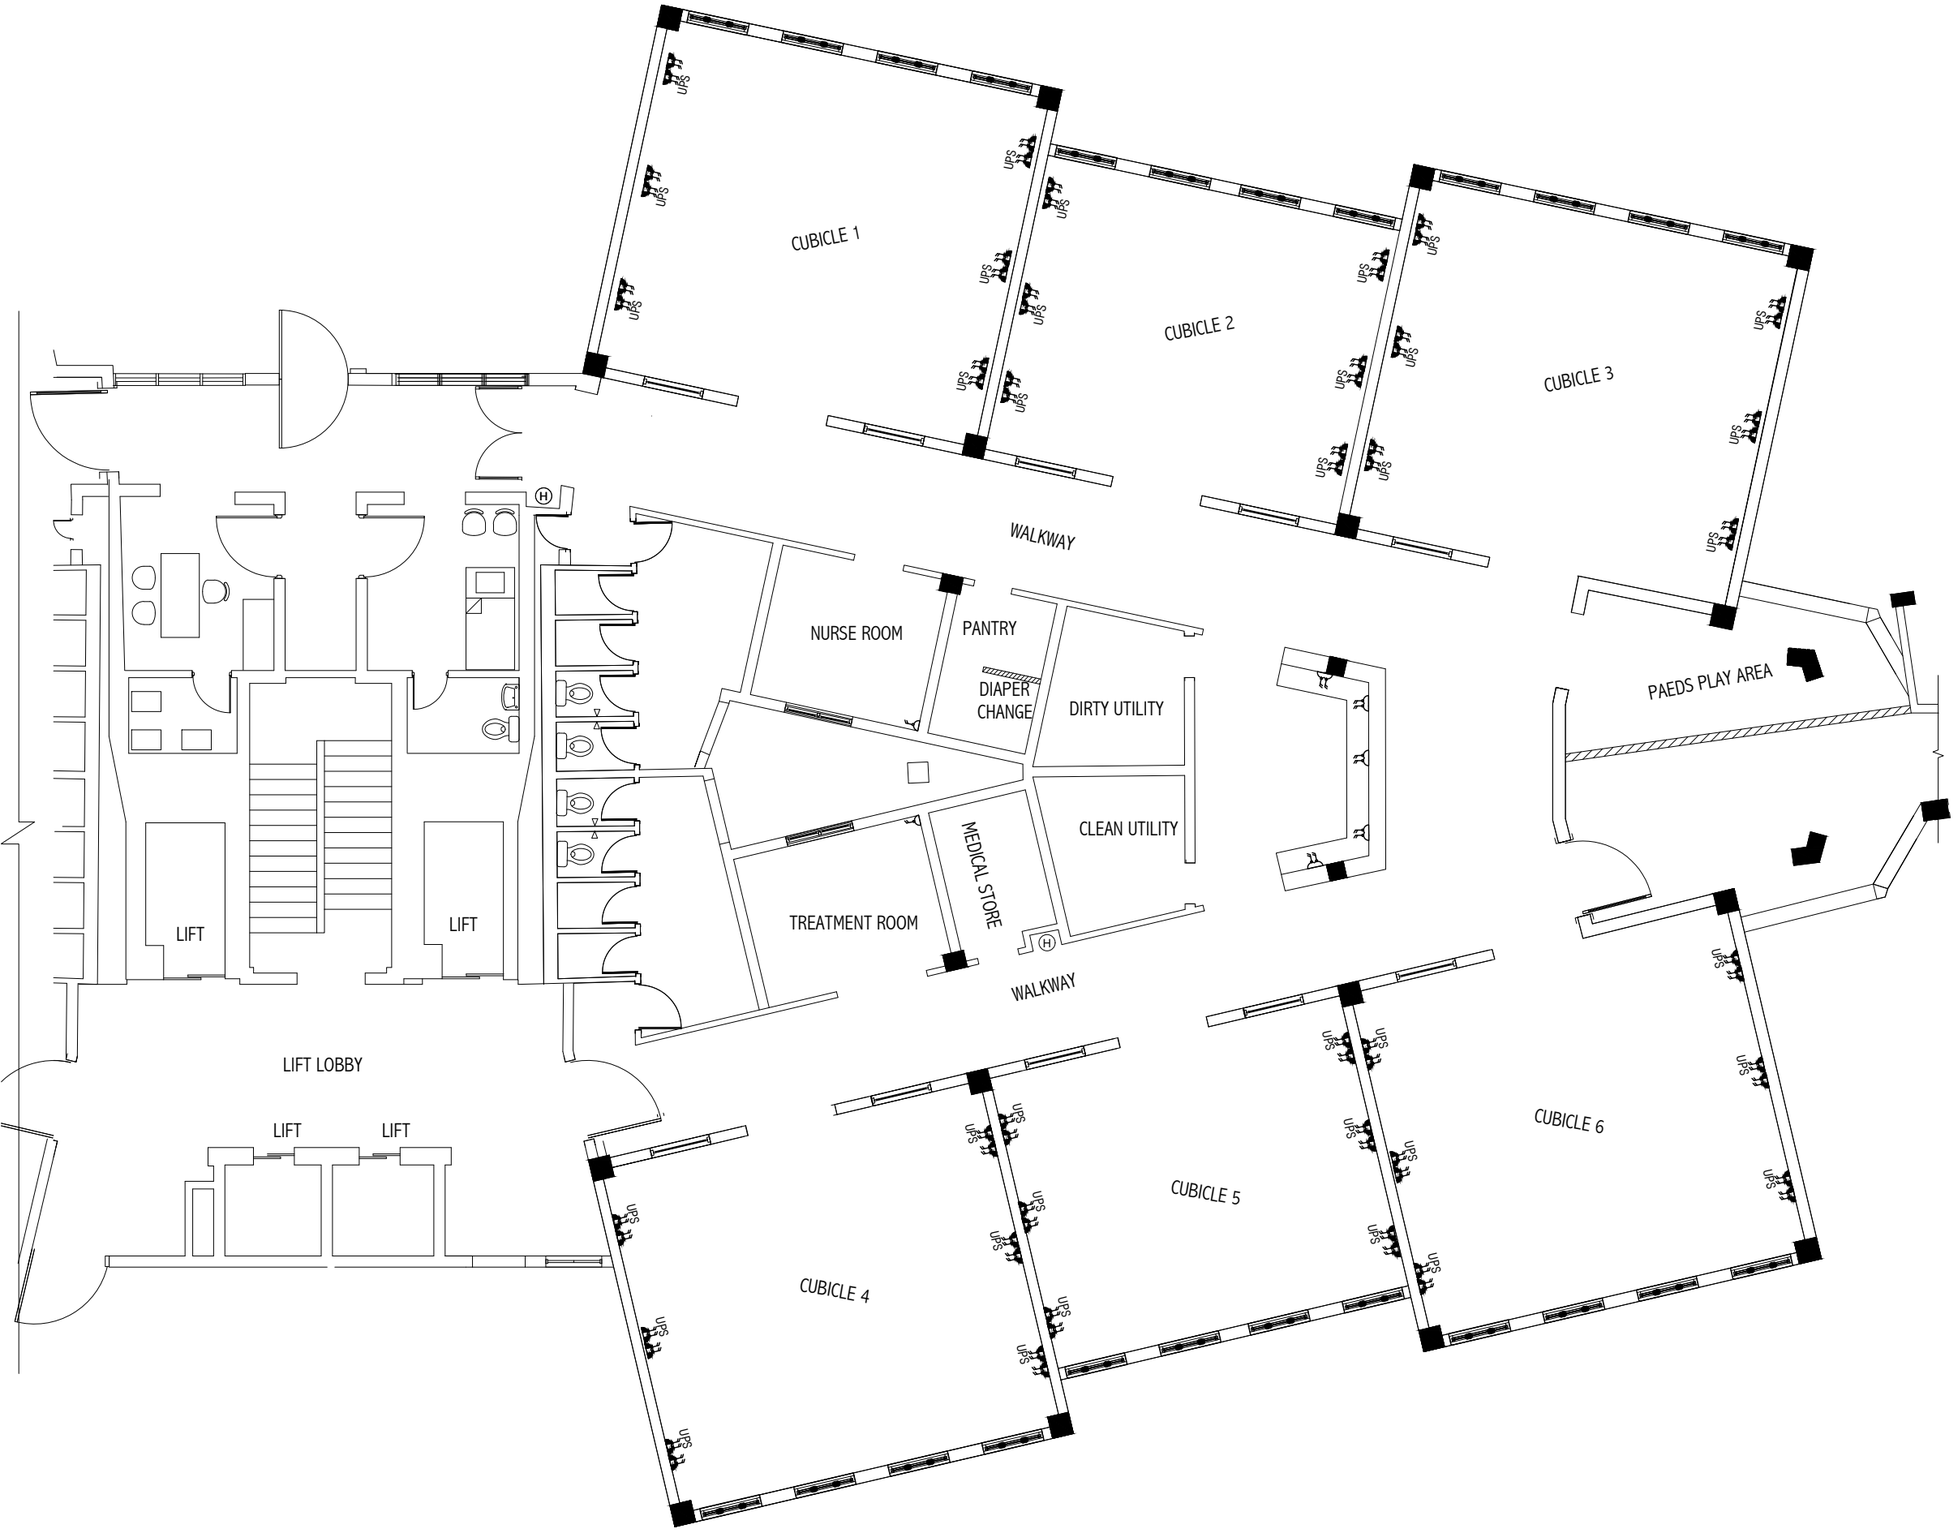

POWER LAYOUT WING - B (SECOND FLOOR)

SCALE 1:120

0m 1m 3m 6m

SWITCH & POWER

SYMBOLS	DESCRIPTION
	1 GANG13A SOCKET OUTLET AT 300mm ABOVE FINISHED FLOOR LEVEL
	2 GANG13A SOCKET OUTLET AT 300mm ABOVE FINISHED FLOOR LEVEL
	2X2 GANG13A SOCKET OUTLET AT 300mm ABOVE FINISHED FLOOR LEVEL
	1 GANG13A SOCKET OUTLET AT 900mm ABOVE FINISHED FLOOR LEVEL
	2 GANG13A SOCKET OUTLET AT 900mm ABOVE FINISHED FLOOR LEVEL
	1 GANG13A SOCKET OUTLET AT 1200mm ABOVE FINISHED FLOOR LEVEL
	2 GANG13A SOCKET OUTLET AT 1200mm ABOVE FINISHED FLOOR LEVEL
	2X2 GANG13A SOCKET OUTLET AT 1200mm ABOVE FINISHED FLOOR LEVEL
	1 GANG15A SOCKET OUTLET AT CEILING LEVEL
	1 GANG15A SOCKET OUTLET CEILING CONCEALED
	SHAVER SOCKET OUTLET
	THREE PHASE ISOLATOR WEATHER PROOF
	DISTRIBUTION BOARD MOUNTED AT NOT MORE THAN 1800mm ABOVE FROM FFL
	PANEL BOARD
	CABLE TRAY

*W. SOCKET/SWITCH INSTALLED INSIDE WEATHER PROOF COVER.

NOTE:

- PLEASE USE EXISTING WIRING AS MUCH AS POSSIBLE
- FOR SOCKETS PLEASE VERIFY ON SITE THE LOCATIONS.
- FOR EXISTING SOCKETS FACEPLATE TO BE RENEWED WITH MULTI SOCKETS TO BE APPROVED BY CONSULTANT/CLIENT.
- FOR EXISTING SOCKETS FACEPLATE TO BE RENEWED WITH MULTI SOCKETS TO BE APPROVED BY CONSULTANT/CLIENT.

GENERAL NOTES

ALL DIMENSIONS ARE IN MM. UNLESS OTHERWISE SPECIFIED
DO NOT SCALE DRAWINGS, USE WRITTEN DIMENSIONS ONLY.IN CASE DOUBT,PLEASE ASK.
CONTRACTOR TO VERIFY ALL DIMENSIONS OF EXISTING WORKS ON SITE BEFORE COMMENCING ANY WORK OR PREPARING SHOP DRAWINGS


REVISION:	DATE:
DESCRIPTION	

CLIENT
IGMH

PROJECT NAME
PROPOSED WARD RENOVATION - WING B (THIRD FLOOR)

STAGE
RENOVATION

DRAWING TITLE	SCALE
AS GIVEN	**AS GIVEN**
DISCIPLINE **POWER**	DRAWN BY -
	ARCHITECT -
	STR ENGINEER -
SHEET SIZE **A3**	DRAWING NUMBER P-01
SUBMITTED DATE **JULY 2026**	REVISION 00

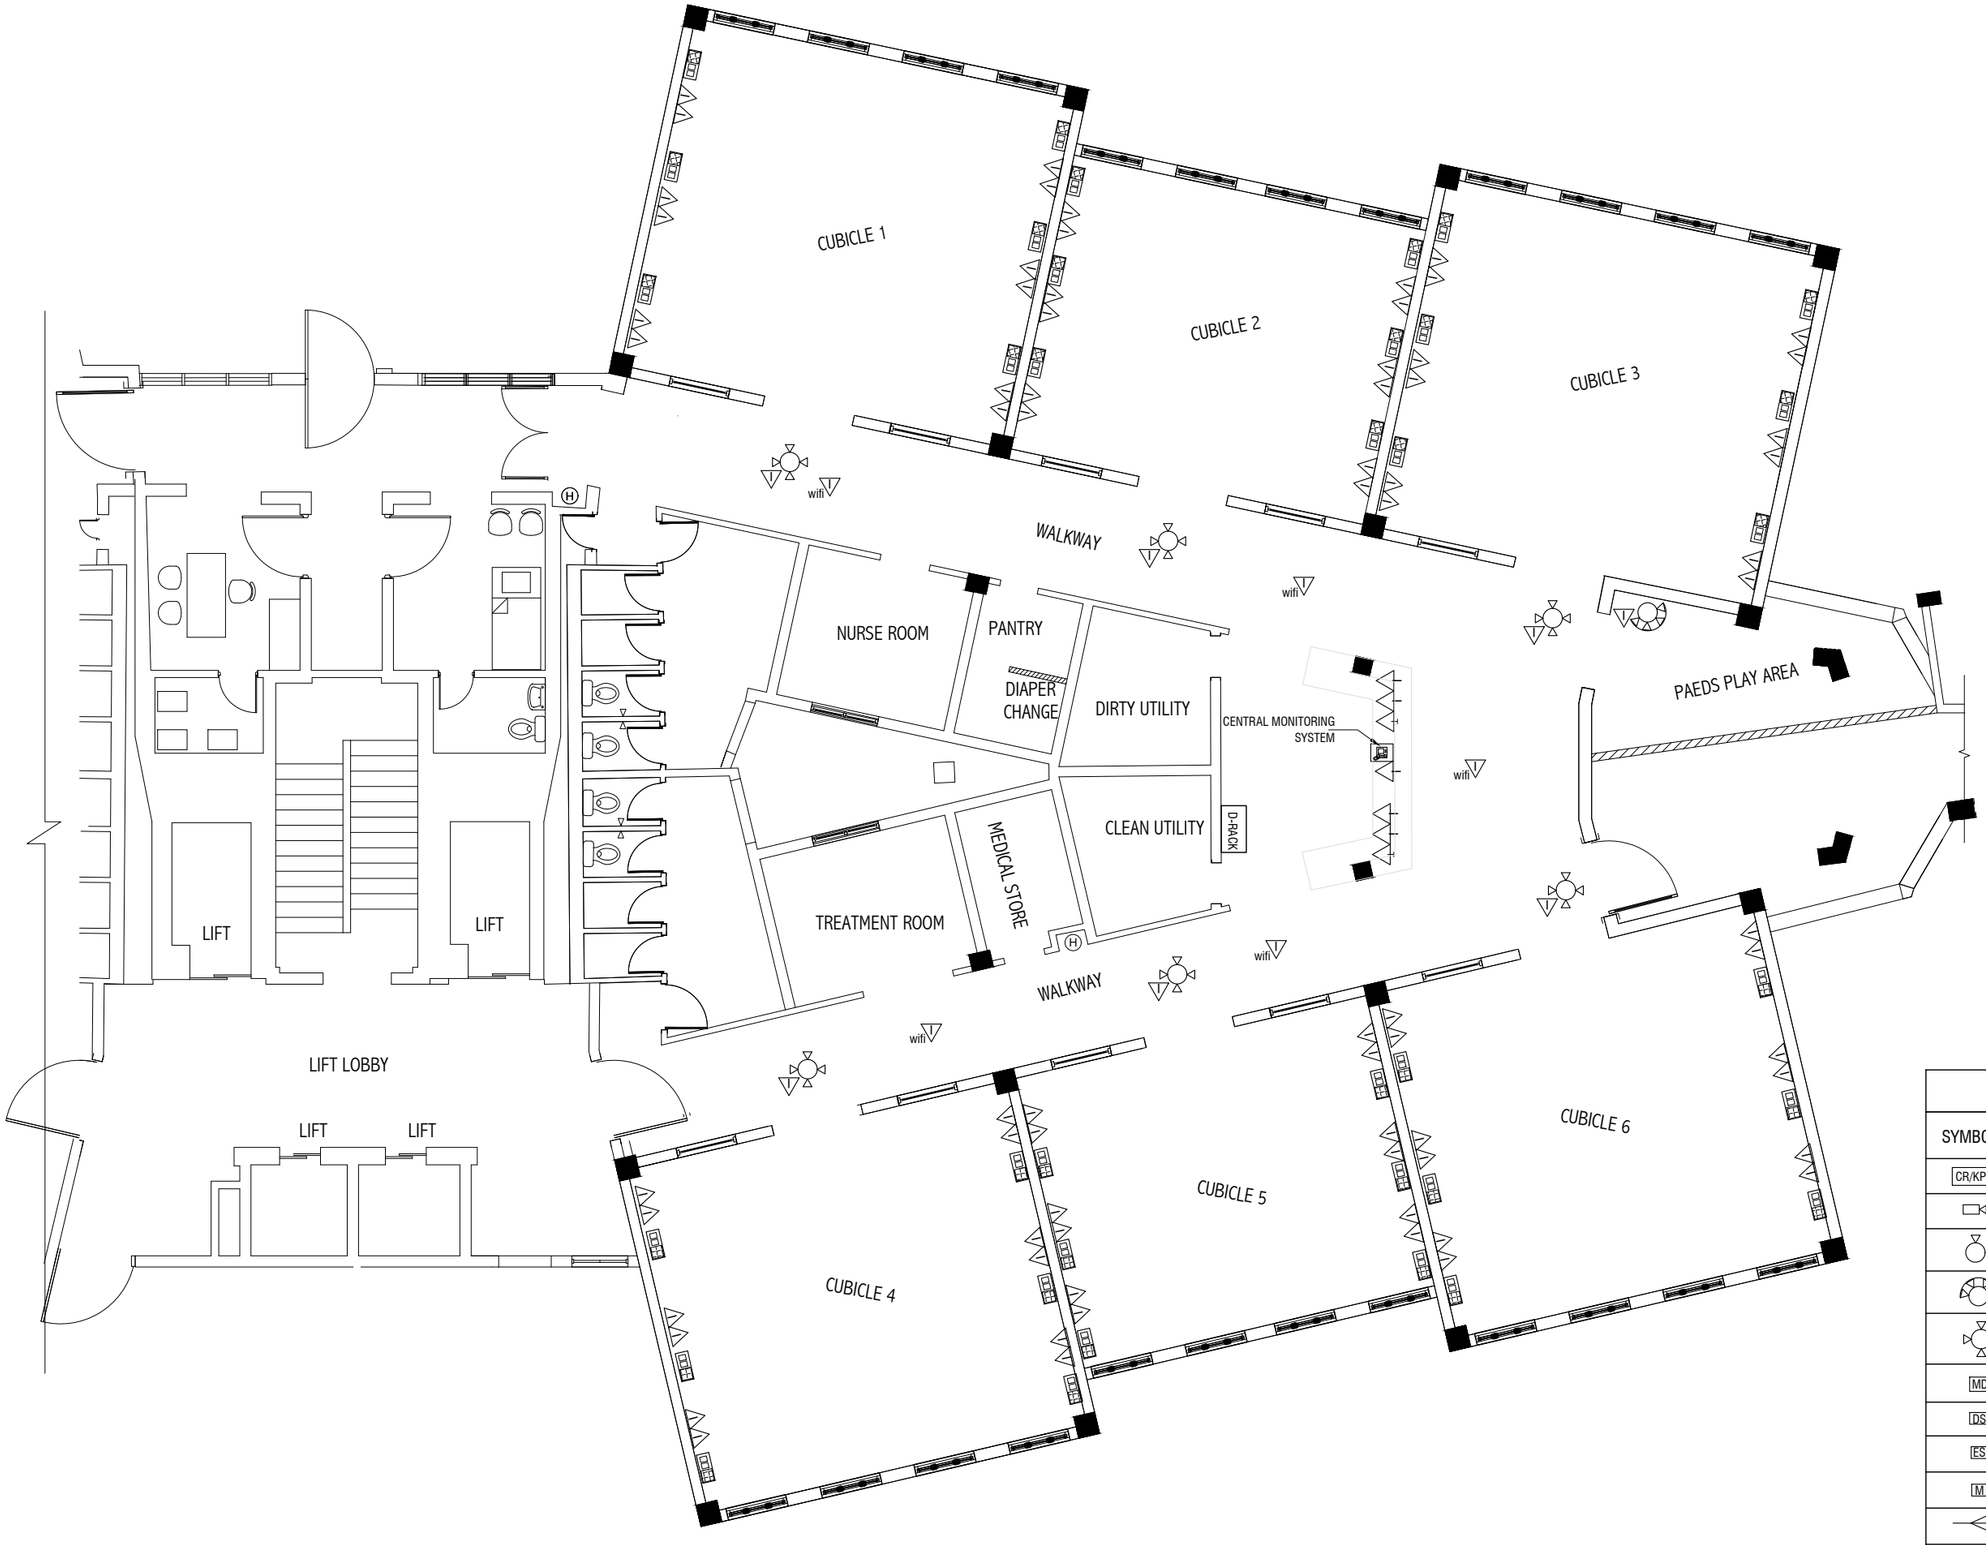

NETWORK/SECURITY LAYOUT WING - B (SECOND FLOOR)

SCALE 1:120

0m 1m 3m 6m

TELECOMMUNICATION AND IT	
SYMBOLS	DESCRIPTION
T	TELEPHONE POINT
	CAT 6 DATA SOCKET
D-RACK	DATA - RACK
SP	WALL SPEAKER
SP	CEILING RECESSED SPEAKER
	PABX SYSTEM
	NURSE CALL POINT
VP	VIDEO PROJECTOR
	NEGATIVE ROOM PRESSURE MONITOR
	NEGATIVE ROOM PRESSURE SENSOR

SECURITY	
SYMBOLS	DESCRIPTION
CR/KP	CARD READER/KEYPAD
	EXTERIOR SECURITY CAMERA
	INTERIOR SECURITY CAMERA
	INTERIOR SECURITY CAMERA 180°
	INTERIOR SECURITY CAMERA 360°
MD	MOTION DETECTOR
DS	DOOR SWITCH
ES	ELECTRIC STRIKE
M	MAGNETIC LOCK
	DOOR BELL PUSH
	DOOR BELL CHIME

NOTE:
- PLEASE USE EXISTING WIRING AS MUCH AS POSSIBLE

GENERAL NOTES
ALL DIMENSIONS ARE IN MM. UNLESS OTHERWISE SPECIFIED
DO NOT SCALE DRAWINGS, USE WRITTEN DIMENSIONS ONLY.IN CASE DOUBT,PLEASE ASK.
CONTRACTOR TO VERIFY ALL DIMENSIONS OF EXISTING WORKS ON SITE BEFORE COMMENCING ANY WORK OR PREPARING SHOP DRAWINGS

REVISION:	DATE:
DESCRIPTION	

CLIENT
IGMH

PROJECT NAME
PROPOSED WARD RENOVATION - WING B (THIRD FLOOR)

STAGE
RENOVATION

DRAWING TITLE	SCALE
AS GIVEN	**AS GIVEN**
DISCIPLINE **NETWORK**	DRAWN BY -
	ARCHITECT -
	STR ENGINEER -
SHEET SIZE **A3**	DRAWING NUMBER IT-01
SUBMITTED DATE **JULY 2026**	REVISION 00