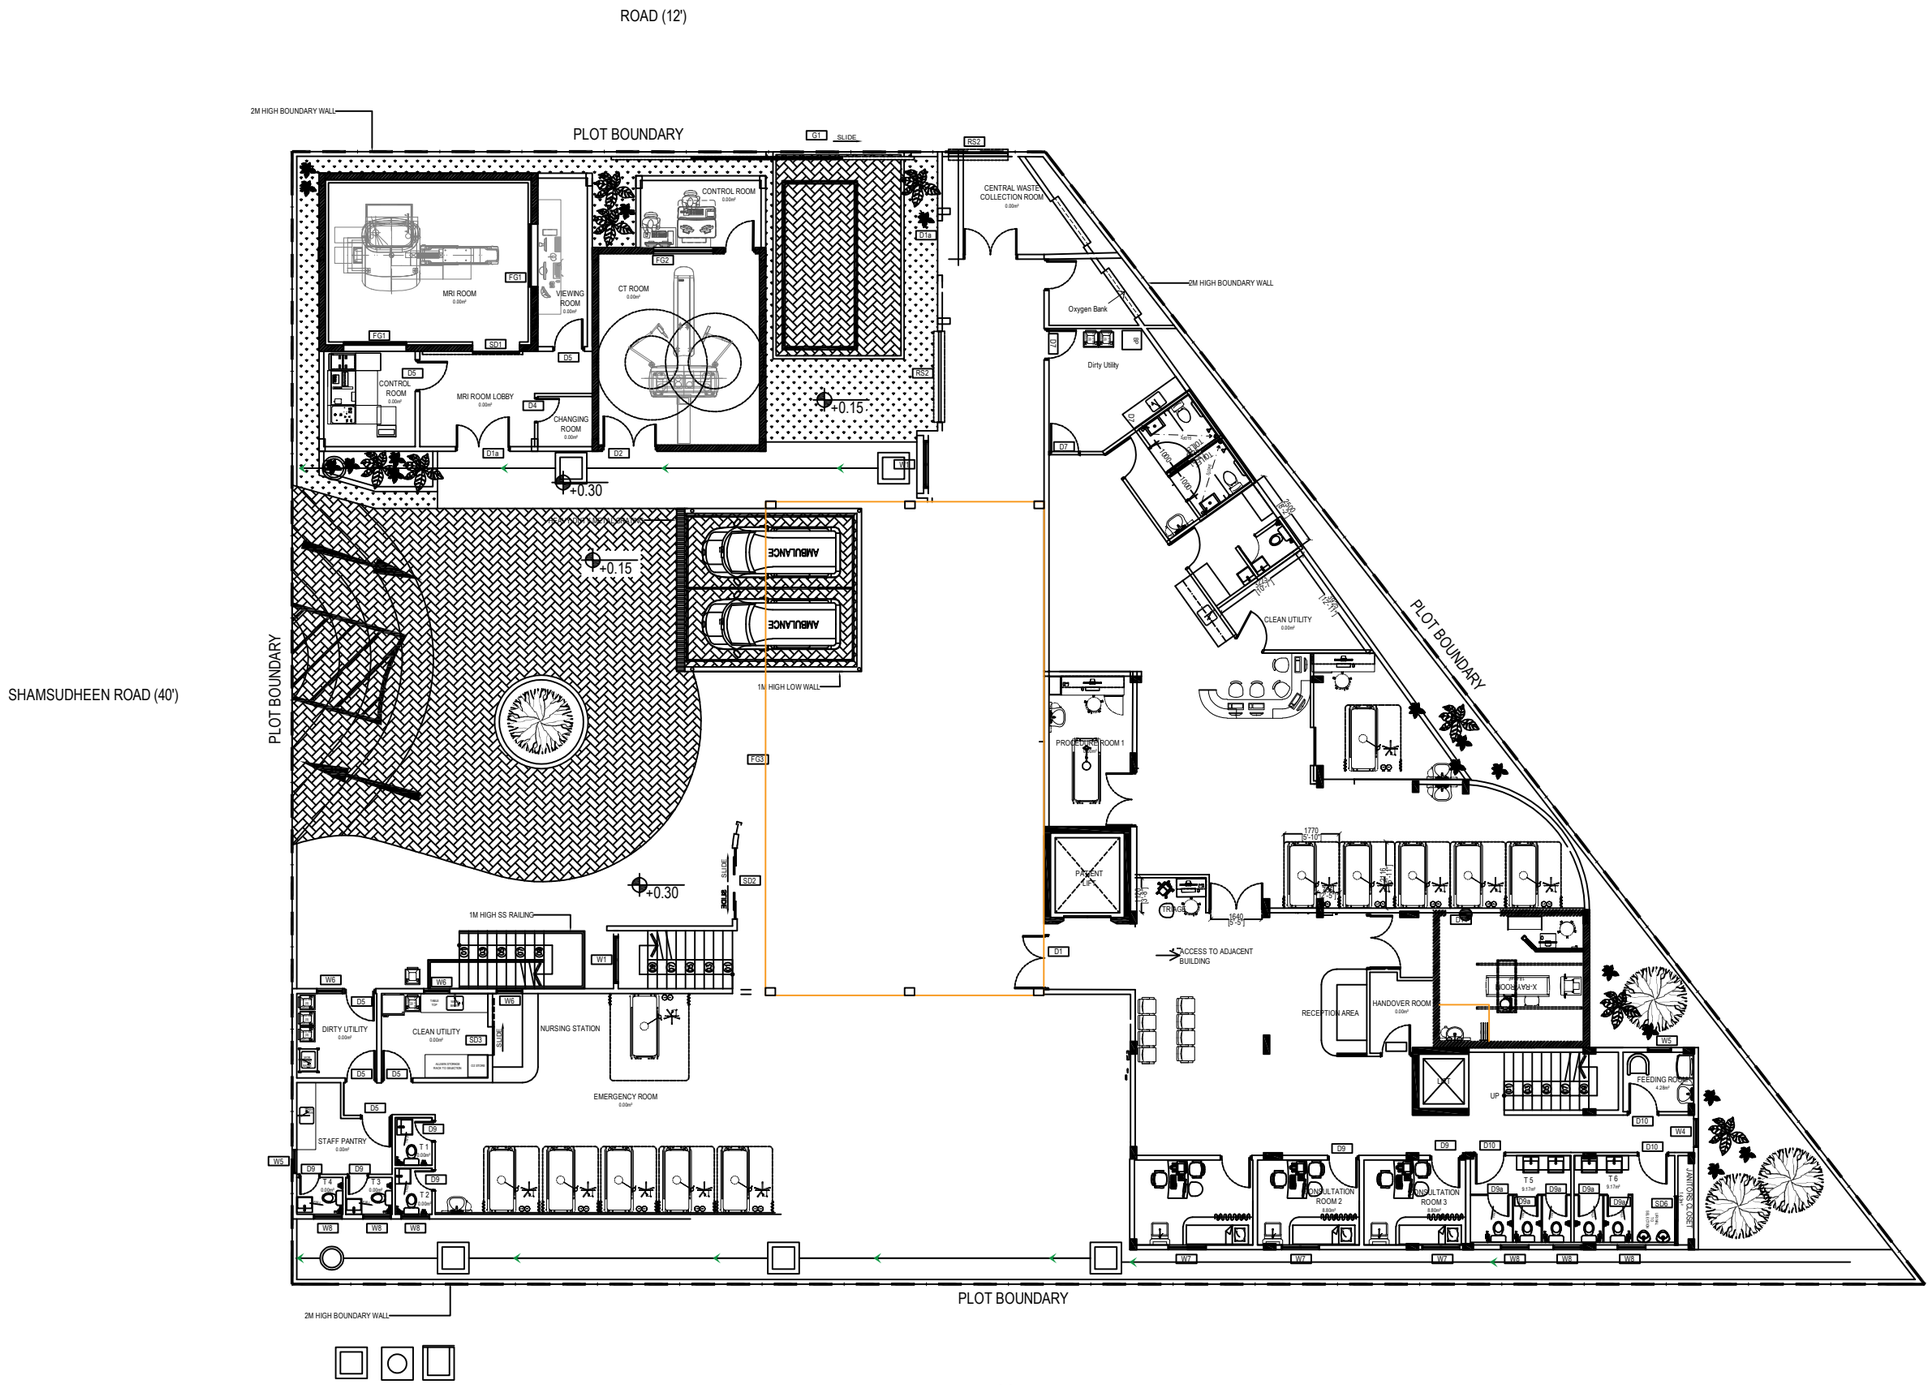

ER FLOOR PLAN

01 GROUND FLOOR PLAN
SCALE 1:200

0 1 2 4 6 8 10

NOTES:
- DO NOT SCALE THE DRAWING IF IN DOUBT / PLEASE REFER TO THE DIMENSIONS GIVEN
- ALL DIMENSIONS SHALL BE VERIFIED ON SITE BEFORE EXECUTING THE WORKS.
- SHOP DRAWINGS SHALL BE APPROVED BEFORE COMMENCING OF CONSTRUCTION OR MANUFACTURING

KEY PLAN:

PROJECT NAME
PROPOSED VMH EXTENSION RENOVATION OF EXISTING BUILDING

LOCATION
VILLIMALE'

BUILDING TYPE
HOSPITAL

CLIENT
-

CONCEPTUAL DESIGN	
DRAWN BY	SA
DESIGNED BY	-
CHECKED BY	-

REV	DESCRIPTION	DATE

DRAWING TITLE AS GIVEN	**SCALE** AS GIVEN
SHEET SIZE A4	**DRAWING NO** AD-2.01
DATE JULY 2025	

DISCLAIMER : THIS DRAWING IS A PROPERTY OF THE DESIGN TEAM. UNAUTHORIZED USE OF ANY KIND OF COPYING OF THE WHOLE OR PART OF THIS DRAWING IS PROHIBITED.